


**REAR / SOUTH EASTELEVATION - EXISTING**

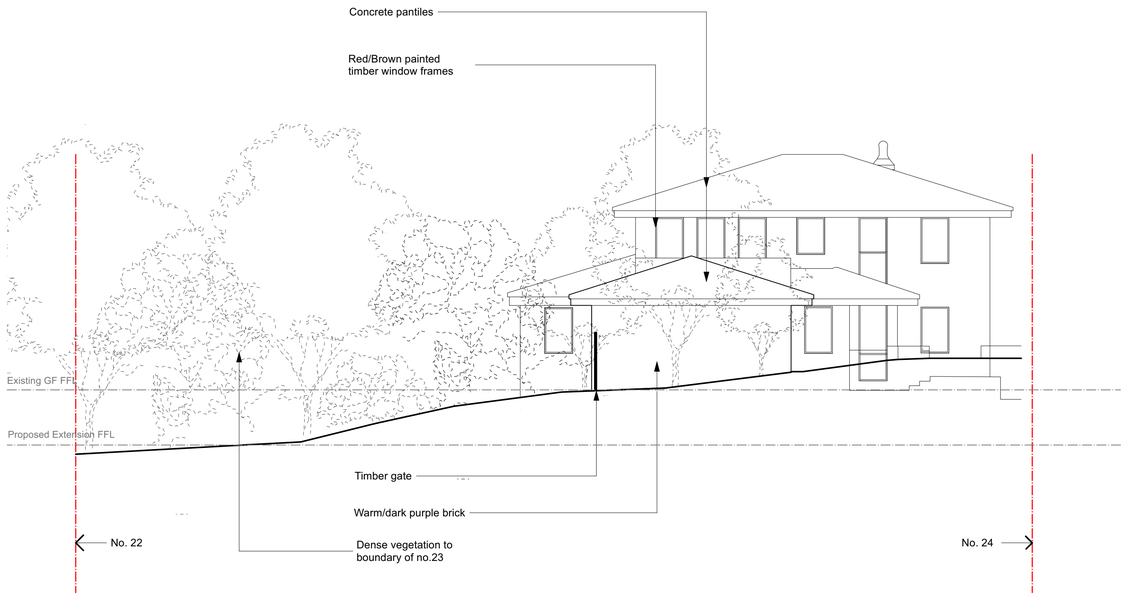


**REAR / SOUTH EAST ELEVATION - PROPOSED**




**REAR / SOUTH WESTELEVATION - EXISTING**

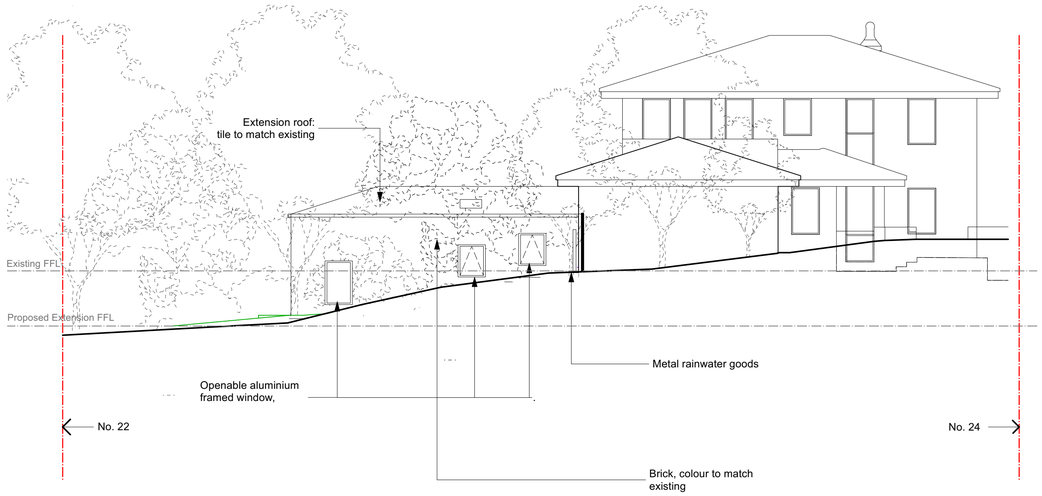


**REAR / SOUTH WEST ELEVATION - PROPOSED**

Proposed finish to
roof - tile to match existing

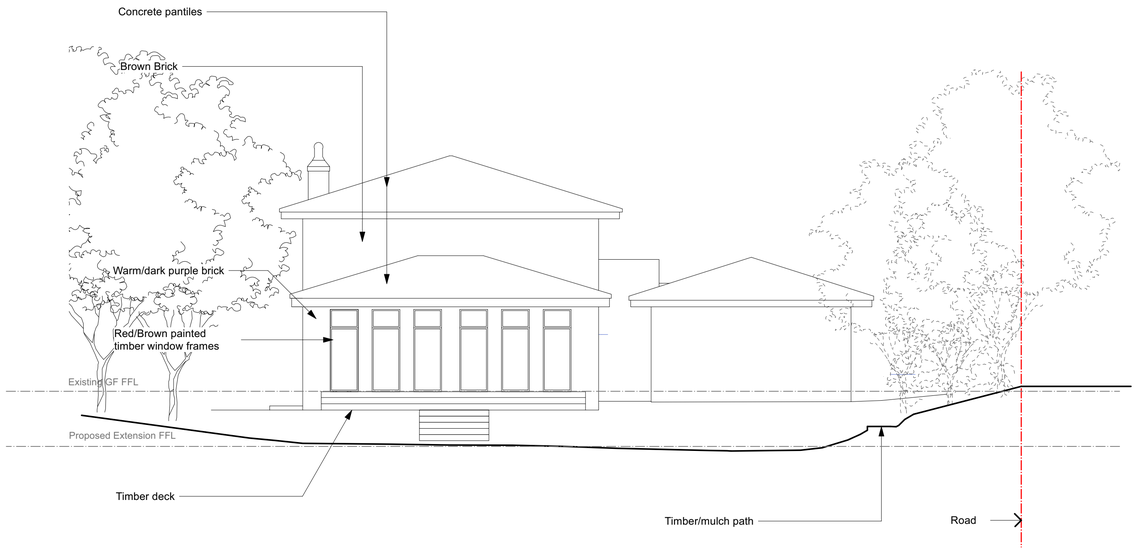Proposed finish to
walls

Existing brickwork/mortar

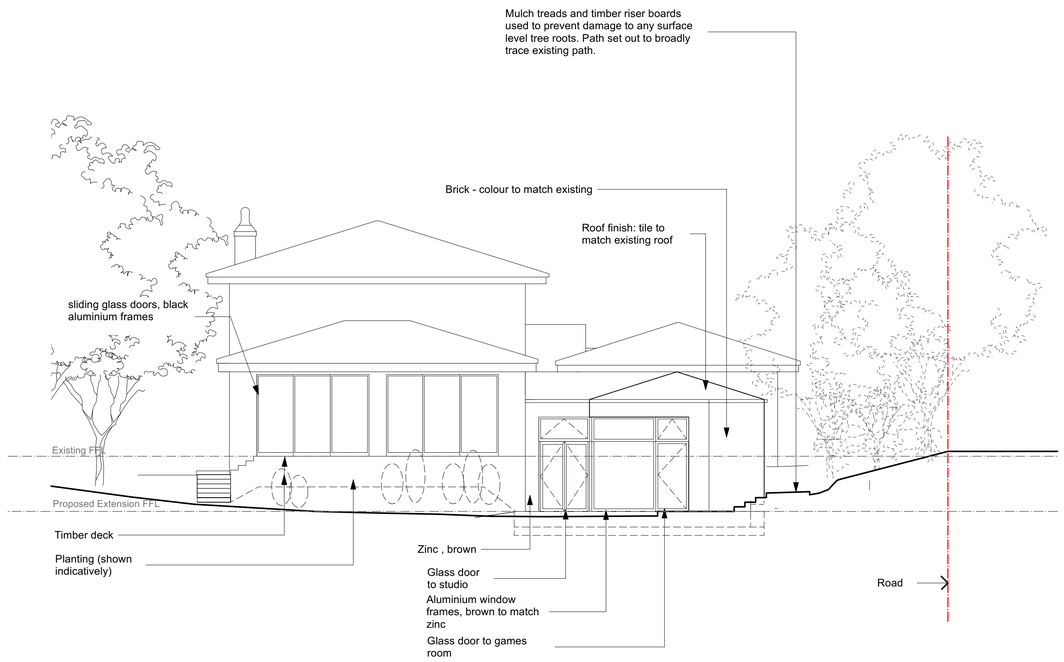Zinc - Brown

revisions

P4 26/10/2021
P5 Ammendments in line with planning officer's requests.
P6 23/03/2022 Minor Amendment Application
P7 30/03/2022 Minor Amendmnet Application
P8 01/07/2022 Revision in respond to planning officer comments

SITE BOUNDARY

0 1 2 3 4 M
To be read in conjunction with all other information
Do not scale off the drawing.

Mulroy
020 7267 5123
www.mulroyarchitects.com

project 23 Highfields Grove, London, N6 6HN
for Cory & Adrian Learer
title Elevations - Existing and Proposed
status RIBA Stage 3
scale 1:100
size A1
drawing number 21041-3-030
P8