Containment routes key

- Floor trunking in existing 75mm floor build up for permanent services - See detail 2201-5-550
- Floor access points e.g. https://cableductuk.com/minima.html
- High level hollow dado for temporary cableways - see sections and Detail 1 from 2201-5-551
- Containment in roof void for temporary cableways to circle at high level - see Detail 3 from 2201-5-551
- Permanent cableways in new high skirting - see Detail 2 from 2201-5-551
- Permanent cableways in existing balustrade - See detail 2201-5-551

Temporary and permanent cableways to drop from circle above to new stalls dados at H/L (high skirting detail) to pass the pinch point under the front of the circle rake

Temporary and permanent cableways to terminate within the control room running in trunking in the new suspended ceiling void within the LHS box - LHS of the Auditorium only.

Provide ceiling access hatches within the LHS box (2no) and Control Room (1no) to allow for running the temporary cables

2no faced fixed speaker boxes on both sides of stalls, 4no on back wall, ALL at H/L under new dado for cableways.

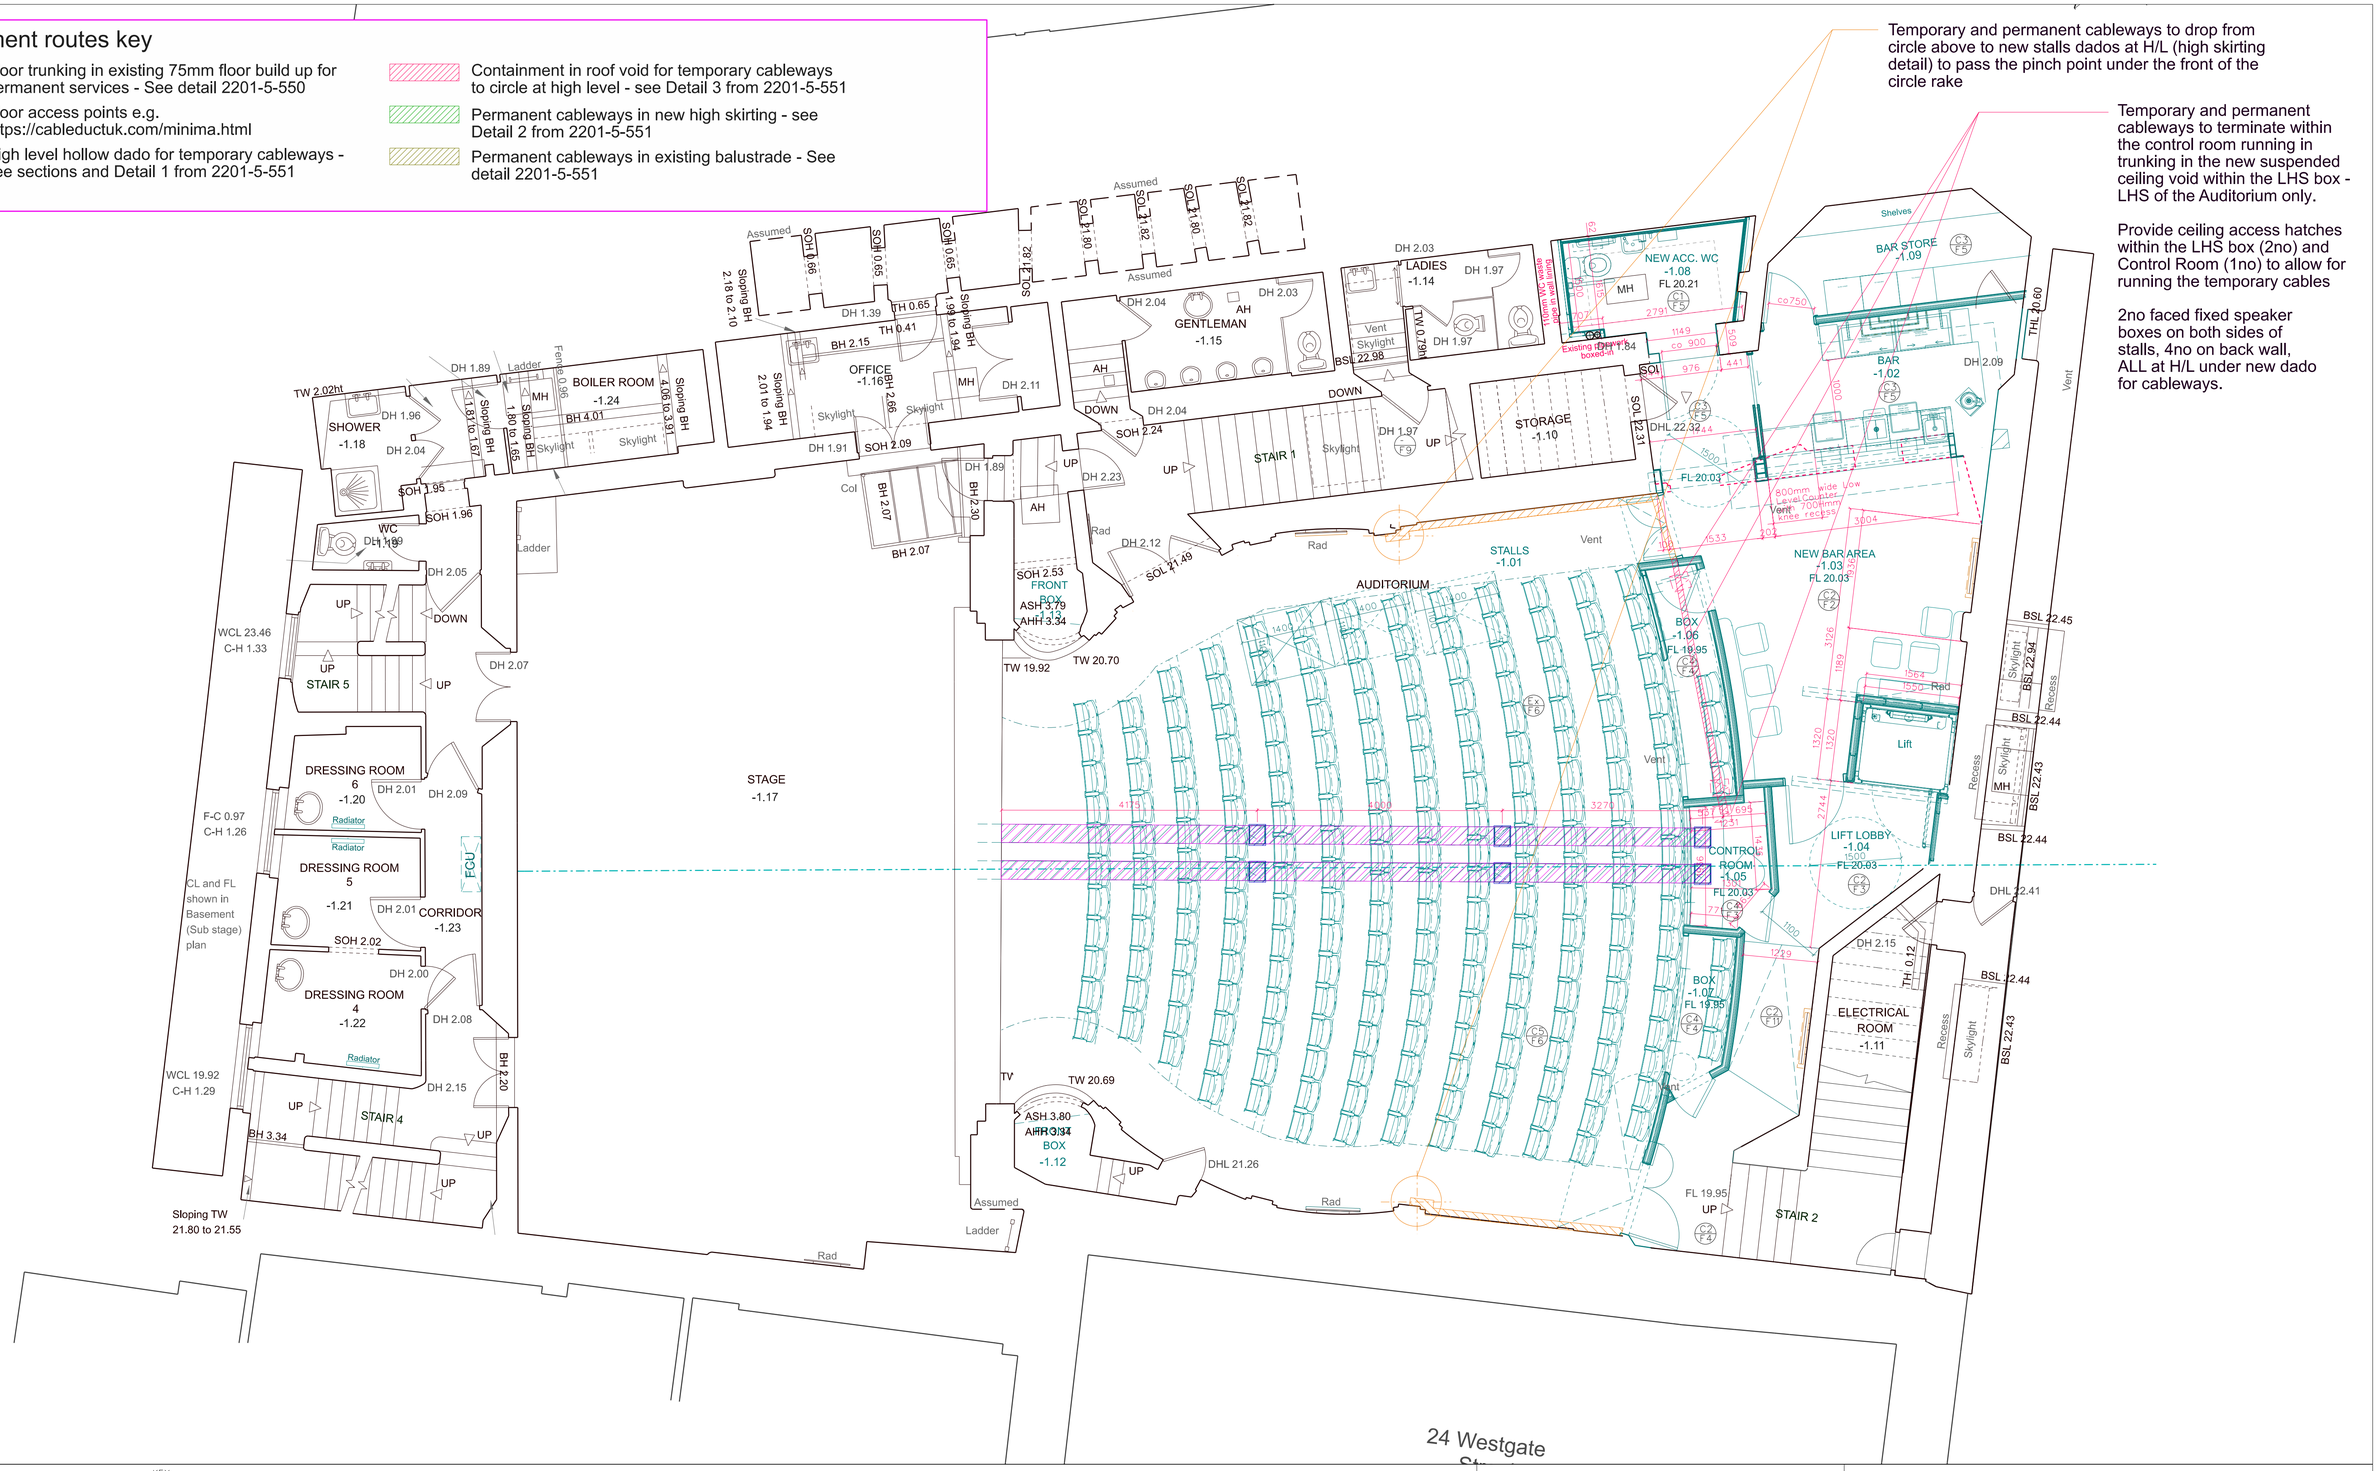

Key

- Existing
- Existing demolished
- Proposed

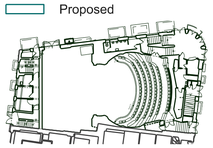

KEY

- Site Boundary
- New Building
- Existing Building

FLOOR CEILING TAGS

C1 F1 — Ceiling Type / Floor Type

See drawing 2201-5-515 & 526 for floor types

See drawing 2201-5-520 for ceiling types

THE CONTRACTOR IS TO CHECK AND VERIFY ALL BUILDING AND SITE DIMENSIONS, LEVELS AND SEWER INVERT LEVELS AT CONNECTION POINTS BEFORE WORK STARTS

THIS DRAWING IS TO BE READ AND CHECKED IN CONJUNCTION WITH ENGINEERS AND OTHER SPECIALIST DRAWINGS

THE DRAWING AND THE WORKS DEPICTED ARE THE COPYRIGHT OF THIS PRACTICE AND MAY NOT BE REPRODUCED EXCEPT BY WRITTEN PERMISSION

N

0 1m 3m

Rev:	Date:	Description
B	20/09/22	Planning
A	06/09/22	For review with Design & ATG Technical Team
/	22/08/22	For review with Design & ATG Technical Team

Job: 2201 Ambassadors Theatre

Client: Ambassador Theatre Group

Drawing: Proposed LGF - Stalls Containment Routes

Drawing no: 2201-3-169 | Rev: B | Status: Stage 3

Scale: 1:50@A1, 1:100@A3 | Date: 22/08/22

citizensdesignbureau
Ground Floor Units 01 & 03, 6 Westgate Street, London, E8 3RN
t : 02030959732
e : everyone@citizensdesignbureau.net

24 Westgate