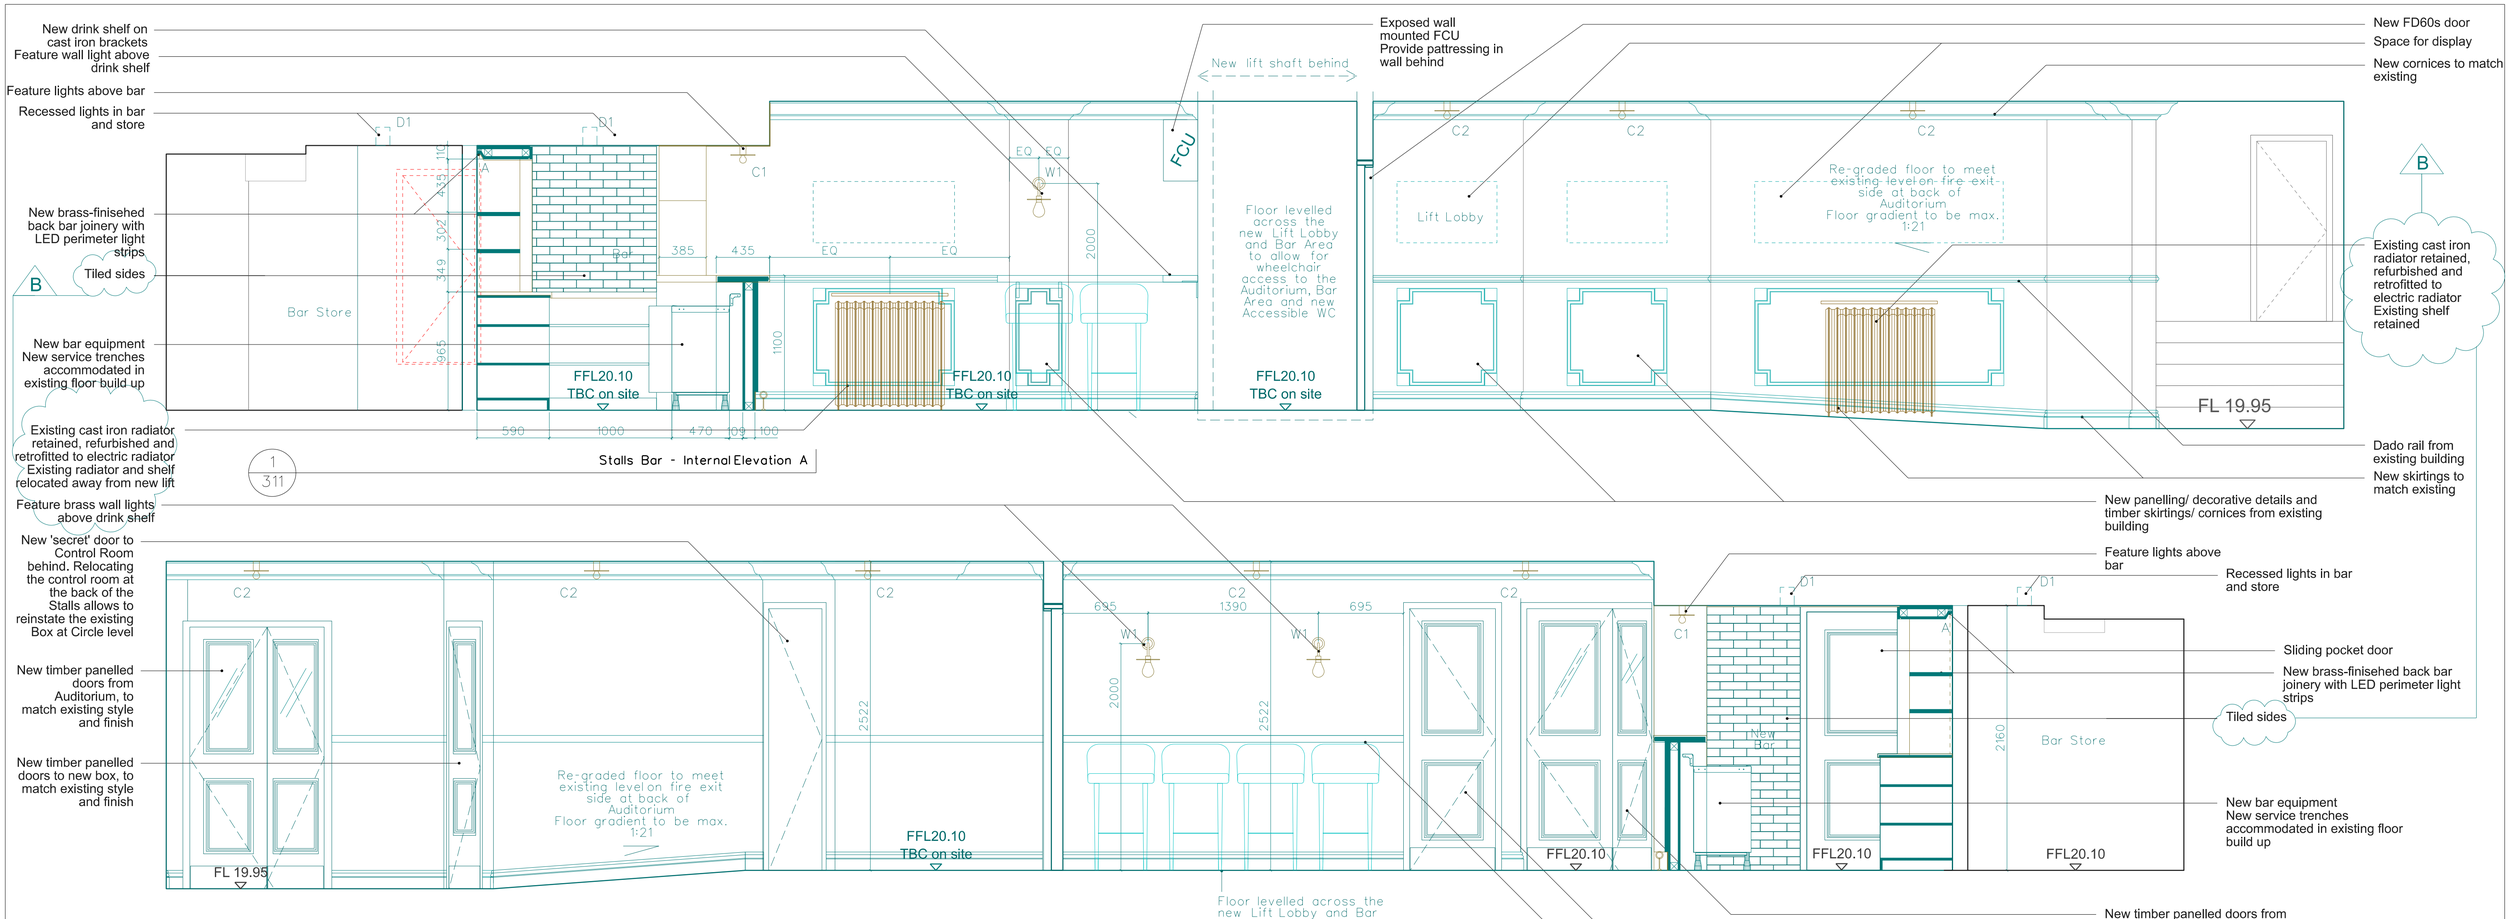

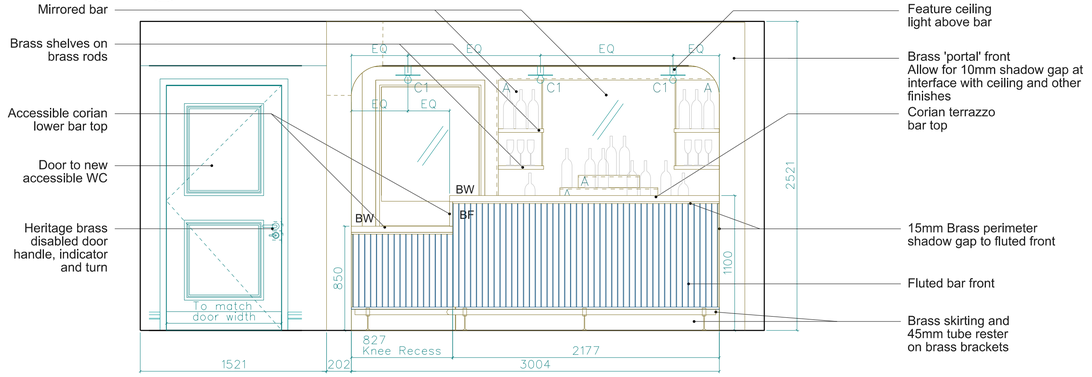

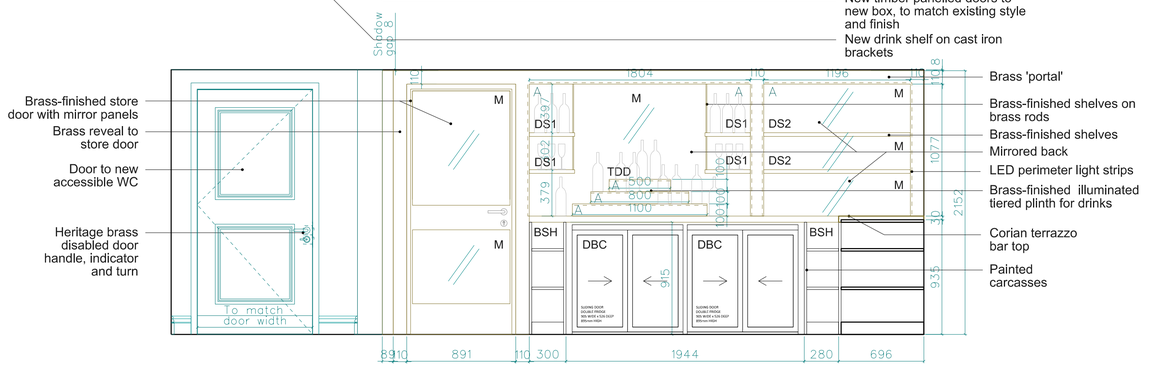

Key

Existing

Proposed

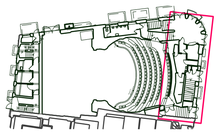

BAR EQUIPMENT

HWB Hand Wash Basin
SK Single Sink
TU Till Unit
BS Bottle Skip
IC Ice Chest
GW Glasswasher
IM Ice Machine
UF Upright Freezer
SSR Single Speed Rail
SU Shelf Unit
CS Condiment Set
LF Leg Frame
DBC Bottle Cooler
BSH Base Unit Shelves
BW Bar Worktop
BF Bar Front
BP Bar Portal
M Mirror
BS Bar Skirting
BFR Bar Foot Rail
DS1 Drink Shelves
DS2 Drink Shelves
TDD Tiered Drink Display

LIGHTING

A. Linear LED
D1. Recessed Downlight
D1/E. Emergency Recessed Downlight
C1. Ceiling light
C2. Ceiling light
W1. Wall light
HA/E. Emergency Historic
HC. Historic Chandelier
HC. Historic Ceiling Light
HW. Historic Wall Light

THE CONTRACTOR IS TO CHECK AND VERIFY ALL BUILDING AND SITE DIMENSIONS, LEVELS AND SEWER INVERT LEVELS AT CONNECTION POINTS BEFORE WORK STARTS

THIS DRAWING IS TO BE READ AND CHECKED IN CONJUNCTION WITH ENGINEERS AND OTHER SPECIALIST DRAWINGS

THE DRAWING AND THE WORKS DEPICTED ARE THE COPYRIGHT OF THIS PRACTICE AND MAY NOT BE REPRODUCED EXCEPT BY WRITTEN PERMISSION

0 1m 2m

Rev:	Date:	Description
B	20/09/22	Planning
A	13/07/22	Planning

Job: 2201 Ambassadors Theatre

Client: Ambassador Theatre Group

Drawing: Stalls Bar Internal Elevation

Drawing no: 2201-3-311 | Rev: B | Status: Stage 3

Scale: 1:50@A3, 1:25@A1 | Date: 02/09/22

citizensdesignbureau
Ground Floor Units 01 & 03, 6 Westgate Street, London, E8 3RN
t : 02030959732
e : everyone@citizensdesignbureau.net