Containment routes key

- Floor trunking in existing 75mm floor build up for permanent services - See detail 2201-5-550
- Floor access points e.g. https://cableductuk.com/minima.html
- High level hollow dado for temporary cableways - see sections and Detail 1 from 2201-5-551
- Containment in roof void for temporary cableways to circle at high level - see Detail 3 from 2201-5-551
- Permanent cableways in new high skirting - see Detail 2 from 2201-5-551
- Permanent cableways in existing balustrade - See detail 2201-5-551

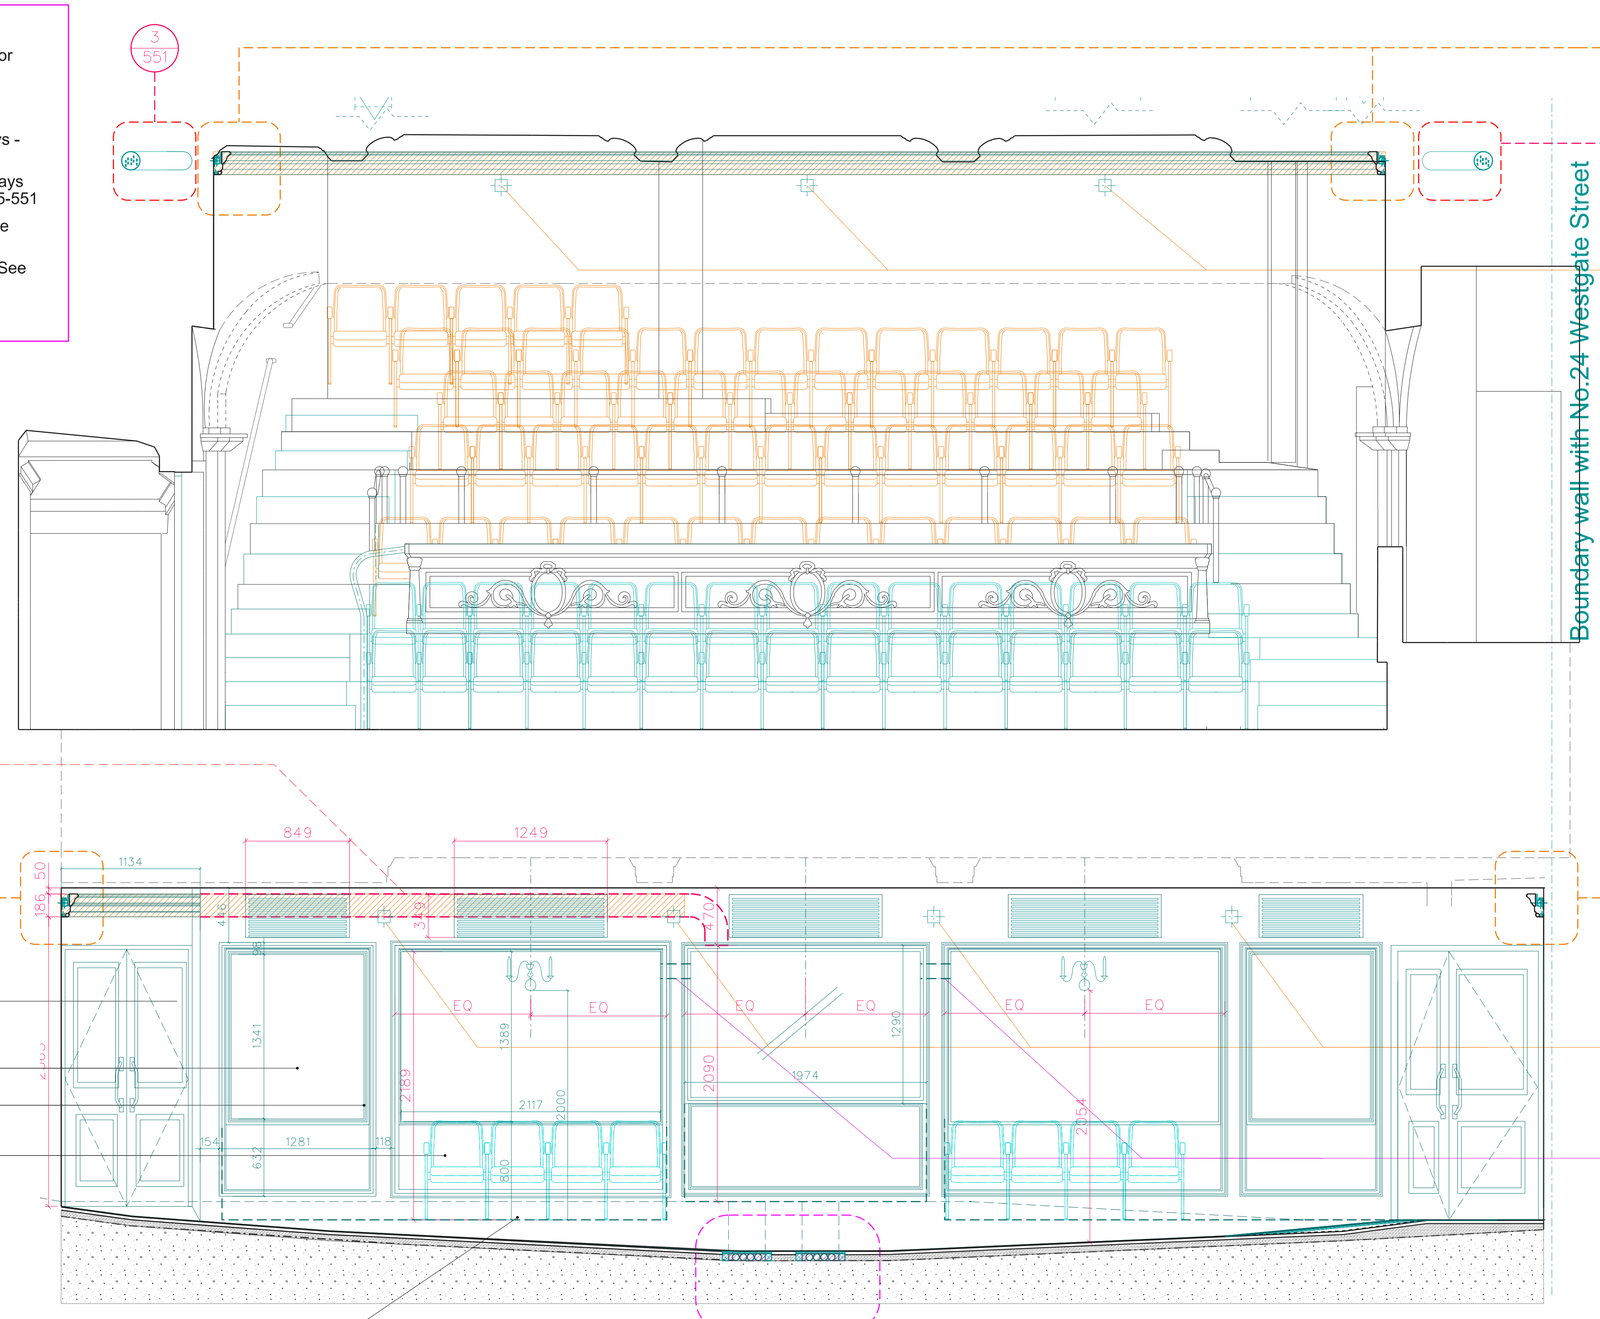

Key

- Existing
- Proposed

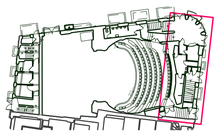

THE CONTRACTOR IS TO CHECK AND VERIFY ALL BUILDING AND SITE DIMENSIONS, LEVELS AND SEWER INVERT LEVELS AT CONNECTION POINTS BEFORE WORK STARTS

THIS DRAWING IS TO BE READ AND CHECKED IN CONJUNCTION WITH ENGINEERS AND OTHER SPECIALIST DRAWINGS

THE DRAWING AND THE WORKS DEPICTED ARE THE COPYRIGHT OF THIS PRACTICE AND MAY NOT BE REPRODUCED EXCEPT BY WRITTEN PERMISSION

0 1m 2m

Rev:	Date:	Description
B	20/09/22	Planning
A	06/09/22	Updated containment strategy for review

Job: 2201 Ambassadors Theatre
Client: Ambassador Theatre Group

Drawing: Stalls Rear Wall Elevation
Drawing no: 2201-3-315
Rev: B
Status: Stage 3
Scale: 1:50@A3, 1:25@A1
Date: 24/08/22

citizensdesignbureau
Ground Floor Units 01 & 03, 6 Westgate Street, London, E8 3RN
t : 02030959732
e : everyone@citizensdesignbureau.net