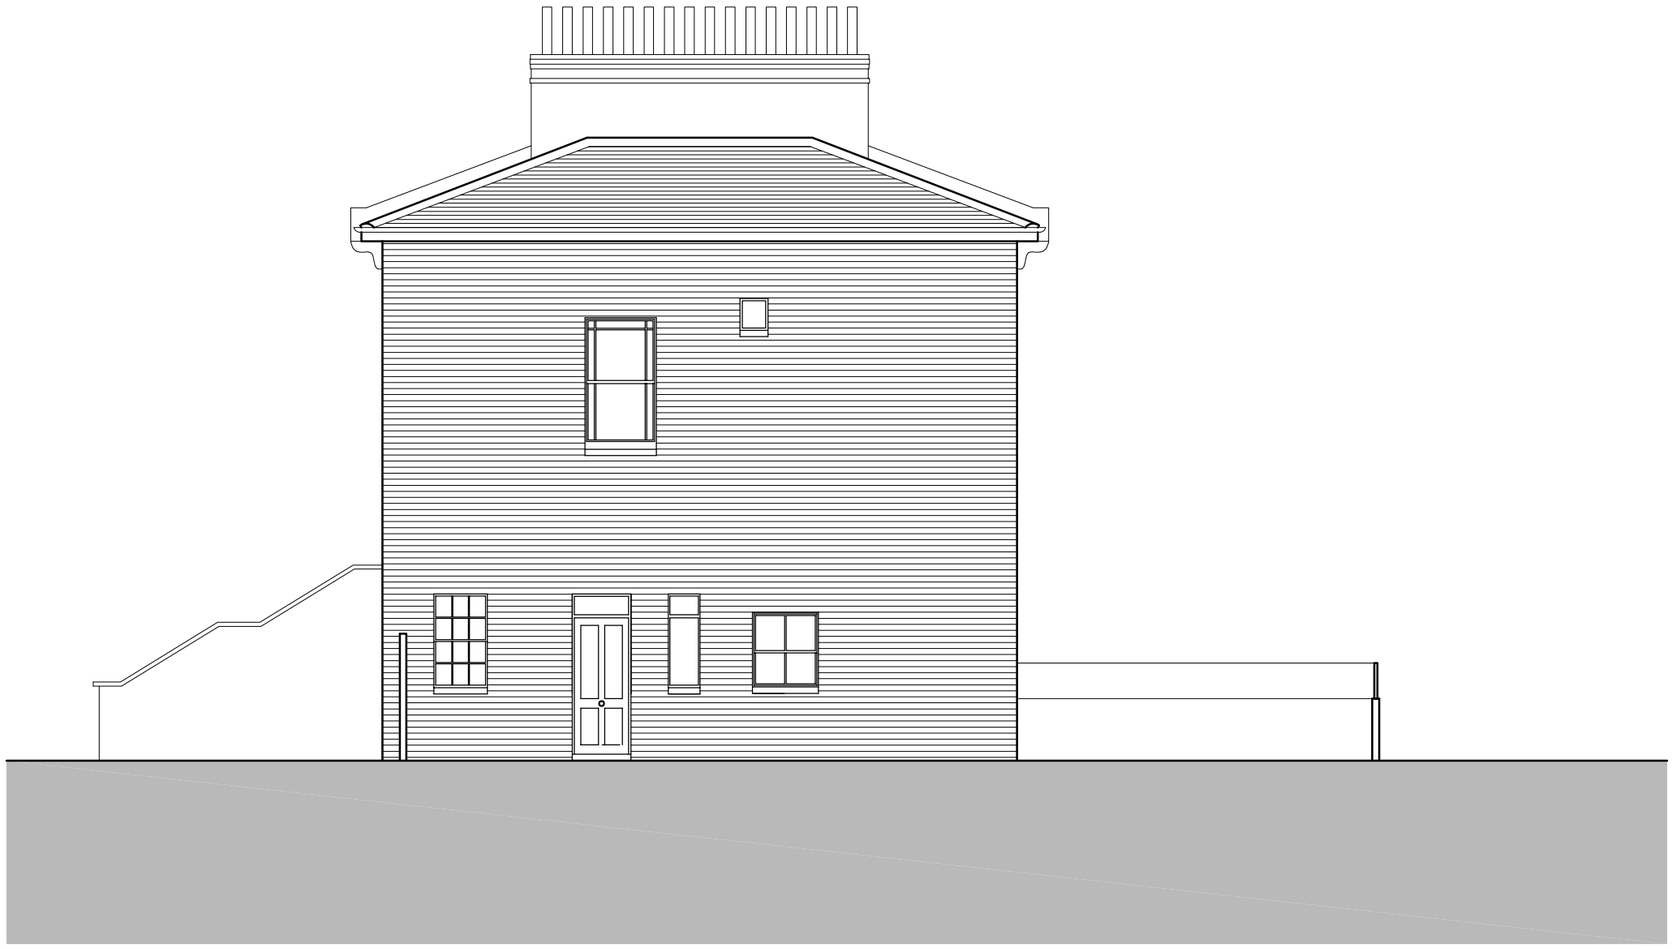

01 Side Elevation
1:100 @ A3

Andreas Christodoulou
Architectural Associates

info@ac-aa.co.uk
www.ac-aa.co.uk
(020) 7 459 4359

Notes:
All dimensions must be checked and ACAA are to be informed of any discrepancies prior to construction. Any DWG's issued by ACAA are to be read in conjunction with associated PDF versions. This drawing and any of the details therin remain the copyright of ACAA. All drawings prepared by ACAA are not to be used for any submissions, area schedule calculation or used by any other persons or companies other than ACAA unless written consent has been given by ACAA.

Rev	Date	Reason For Issue	Chk

0 1 2 3 m

Client
Mr John Kiely

Address
34A Lawford Road
London
NW5 2LN

Drawing Title
Existing Side Elevation

Project No.	Date	Scale
2207	Aug 22	1:100 @ A3

Drawing No.	Current Rev.
98-212	P01