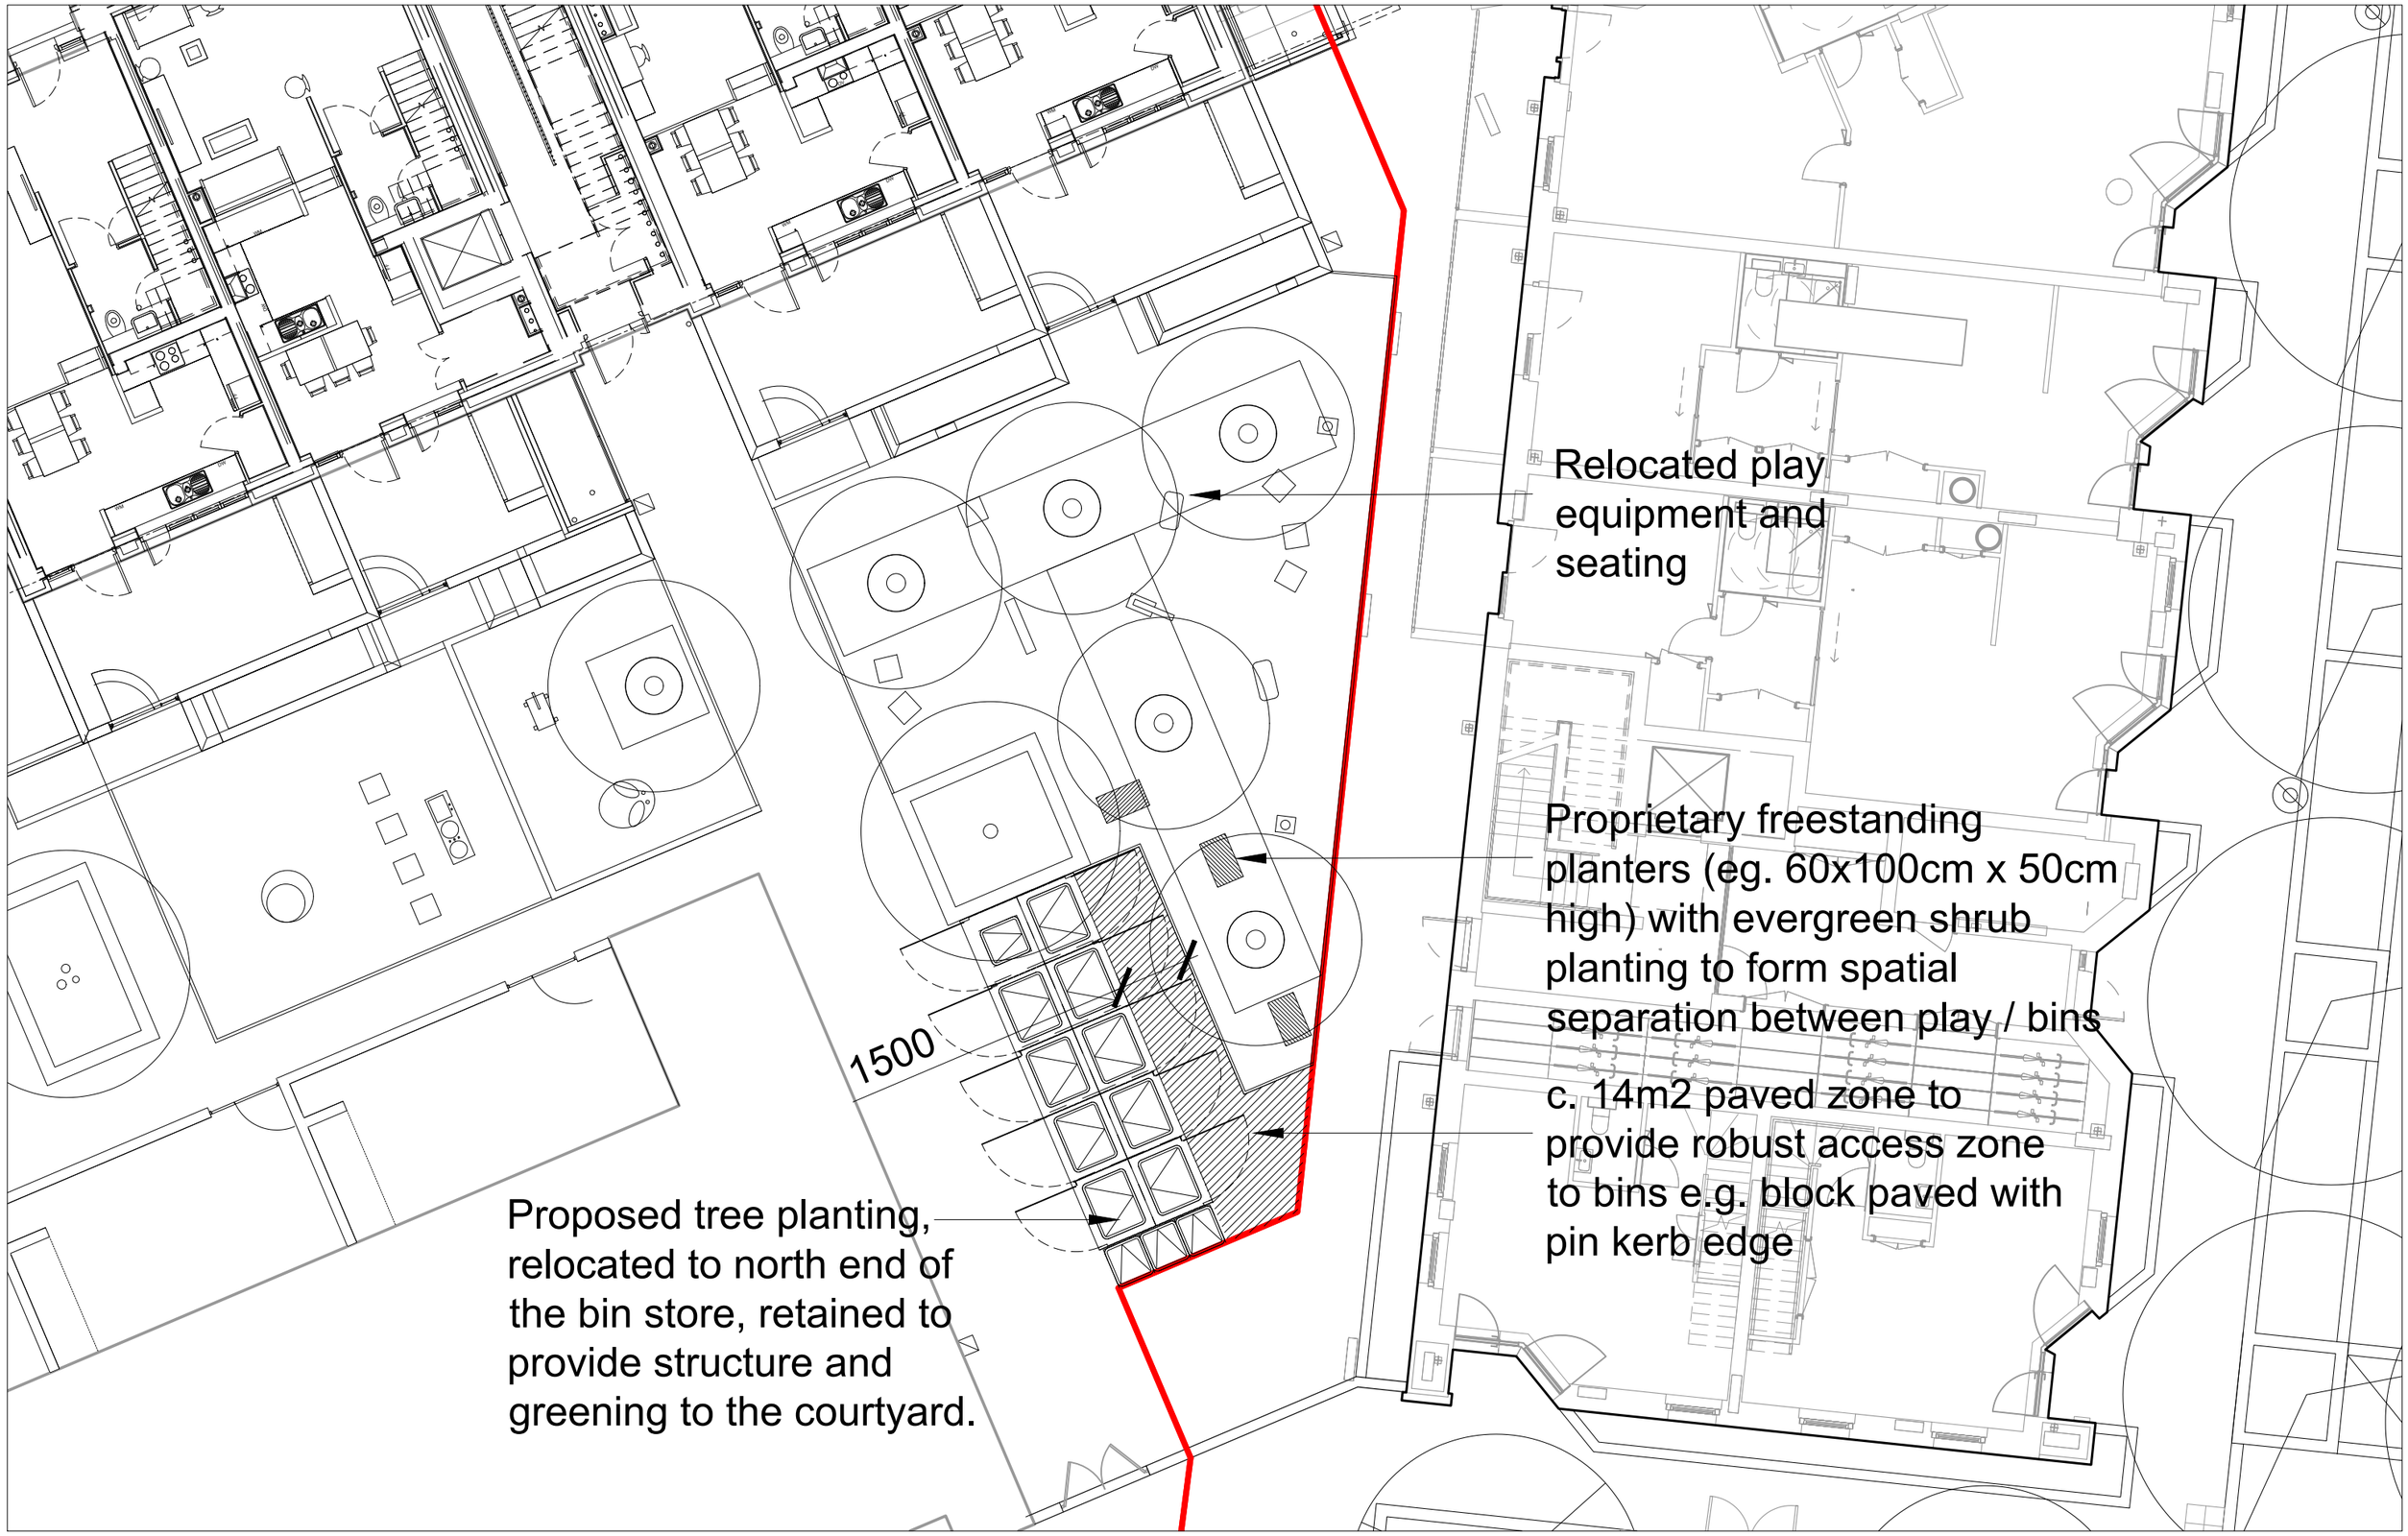

grant associates

Project:	Agar Grove Phase 1C_SDT	Date:	30/09/2022
Sketch No:	**AGC377-AL-SK-038**	Scale:	1:125 @ A1
Subject:	Plot I Refuse Store Buffer	By:	CH