


**SECTION A**

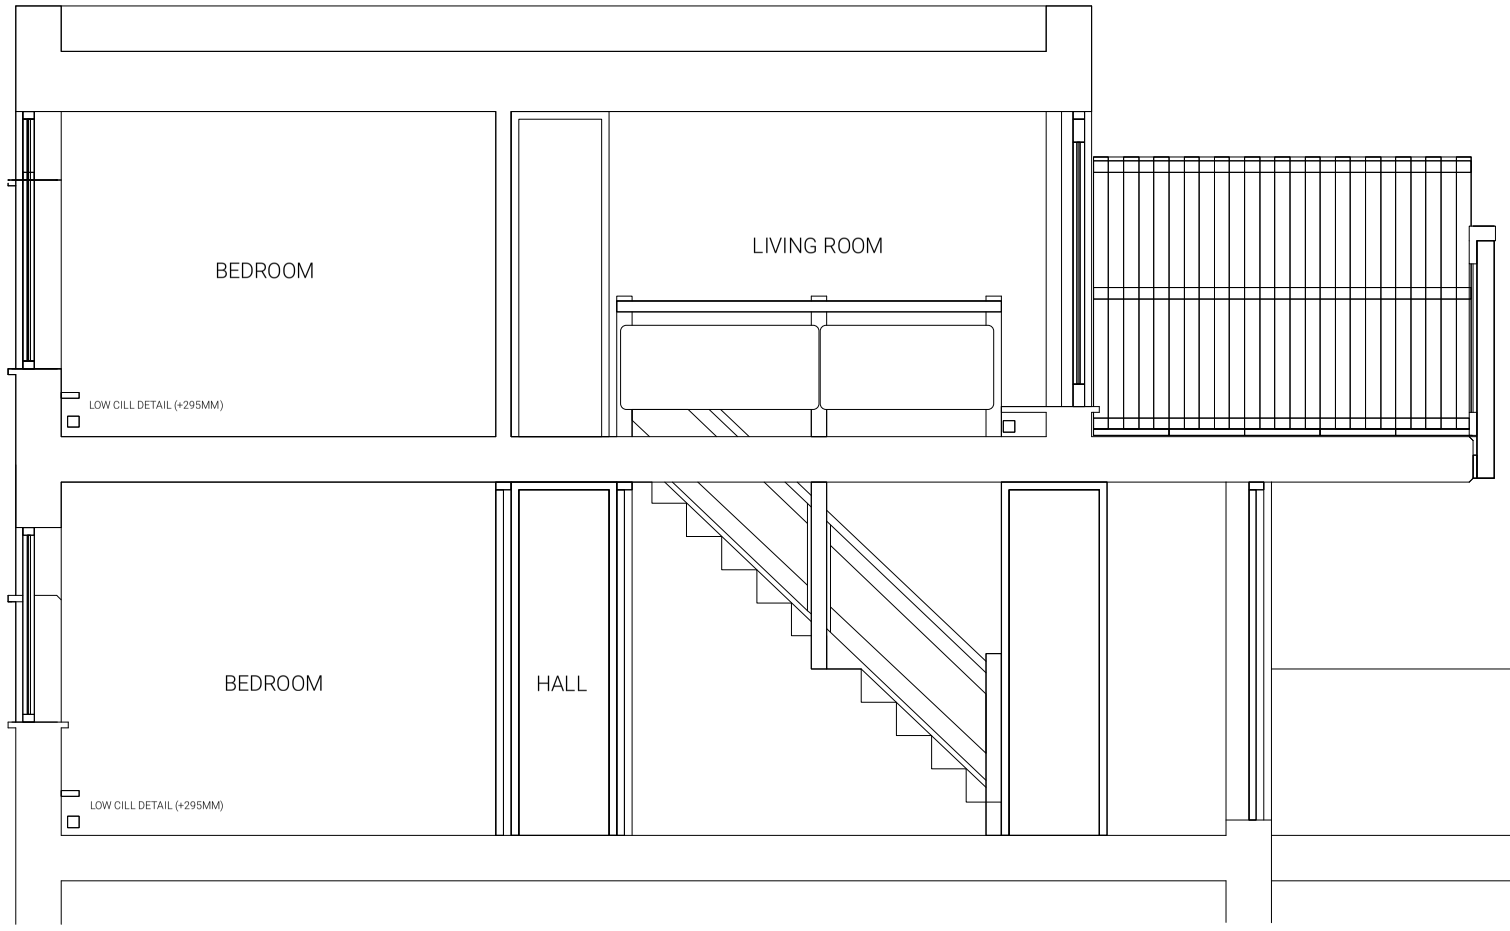


**SECTION B**

**TALAH ROSE DEVELOPMENTS**

**9 RIVERVIEW ROAD, MARKHAM**
**ON L3P 1E4 T: 416.827.4466**

**ISSUED TO:**
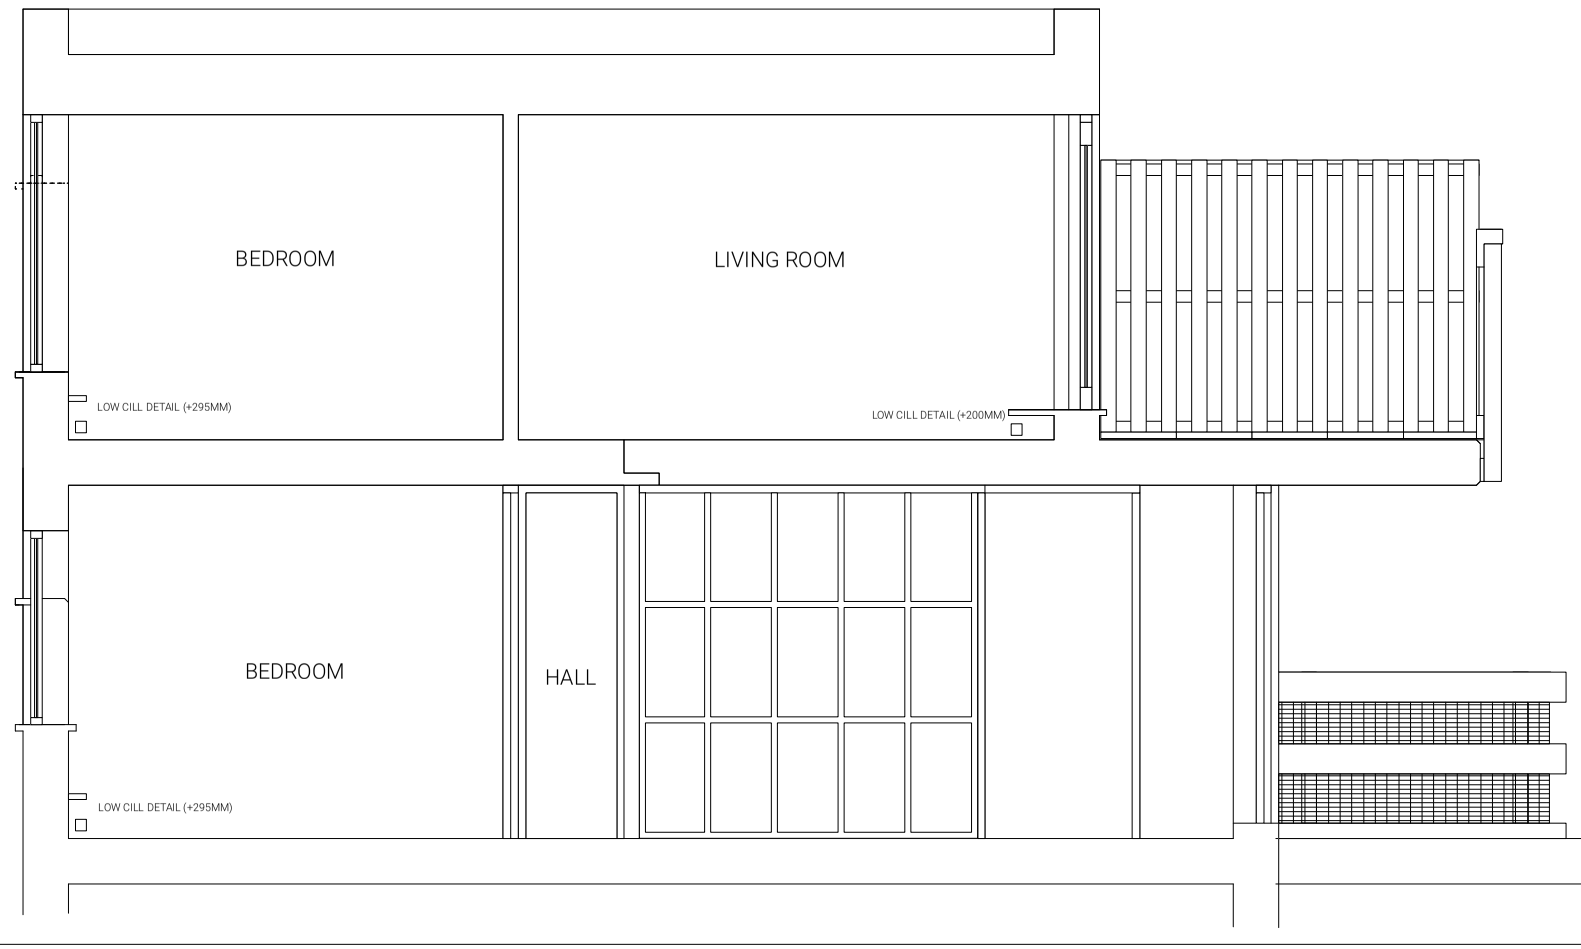
| No. | Description | Date |
|---|---|---|
| | | |
| | | |
| | | |
| | | |
| | | |
| | | |
| | | |
| | | |
| | | |

| NO. | DESCRIPTION | DATE |
|---|---|---|
| **REVISIONS** | | |

**PROJECT TITLE:**

**21 DUNBOYNE ROAD**

**DRAWING TITLE:**

**PROPOSED ELEVATION PLANS**

| | | |
|---|---|---|
| **SCALE:** | **A3** | **1:50** |
| **DATE:** | **AUG.25.2022** | |
| **DRAWN BY:** | **FARNAZ ARI** | |
| **CHECKED BY:** | | |

**A2**