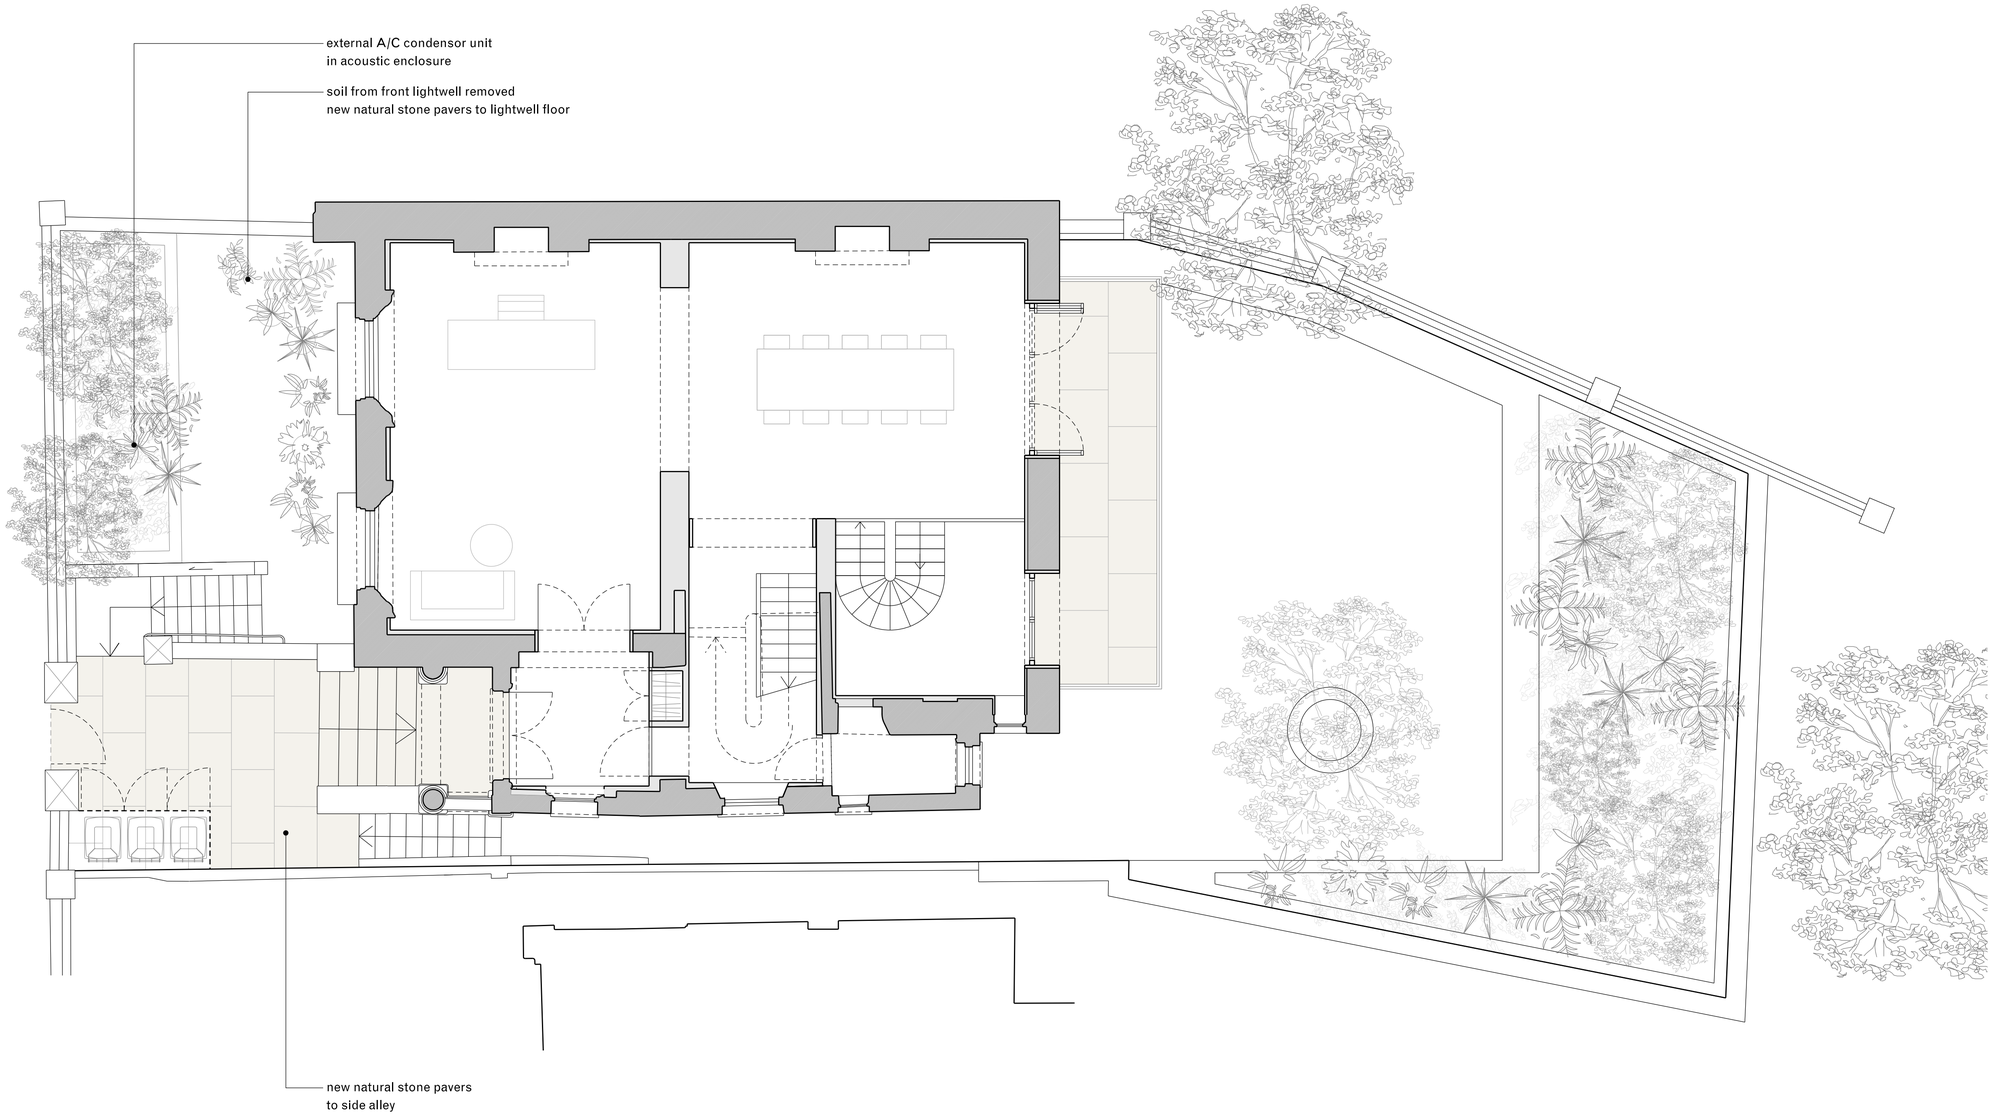

Comments:

Notes:

General notes:

Do not scale from drawings.
Errors to be reported immediately to the Architect.
To be read in conjuntion with all relevant Architects', Services and Structural Engineers' drawings.
All existing site, tree and building information has been compilled from different sources.
All dimensions to be checked on site.

Existing
New

Rev.	Date	Description	Drawn	Check
02	17/06/2022	Issued for planning	AW	
01	17/12/2021	Issued for planning	AW	
*	16/07/2021	issued for planning	AW	01

0 1 3m 1:50@A1

N

the selected work

7 Cambridge Gate
London NW1 4JX
T +44 7798 698 260
theselectedwork.com

Project
5 ALBERT TERRACE

Project number
029

Client
L. SALEM

© Selected Work Ltd.

Drawing name
General arrangement
PROPOSED
Ground floor plan

Drawing number
11_10_P

Date	17/05/2021
Scale / Format	1:50@A1 / 1:100@A3
Drawn / Checked	AW / JPC
Approved	
CAD Reference	029_11_10_P.dgn

Issue
02
PLANNING