Disclaimer and Notes
Do not scale this drawing. All dimensions should be checked on site. Any discrepancy found between this drawing, site and any other document should be referred immediately to Fresson and Tee. All drawings should be read in conjunction with all other contract documents and specifications and all other consultants drawings.

Copying or reproduction of this drawing without the written permission of Fresson and Tee is not permitted. Copyright is Reserved

The PDF hard copy accompanying the CAD data is legal transmission of information. The electronic copies are issued only for convenience of use and record of original file. No liability for the accuracy or for any consequence resulting from the use, additions or alteration of information is accepted by Fresson and Tee.

Title plan at 1:1250 and North point is up

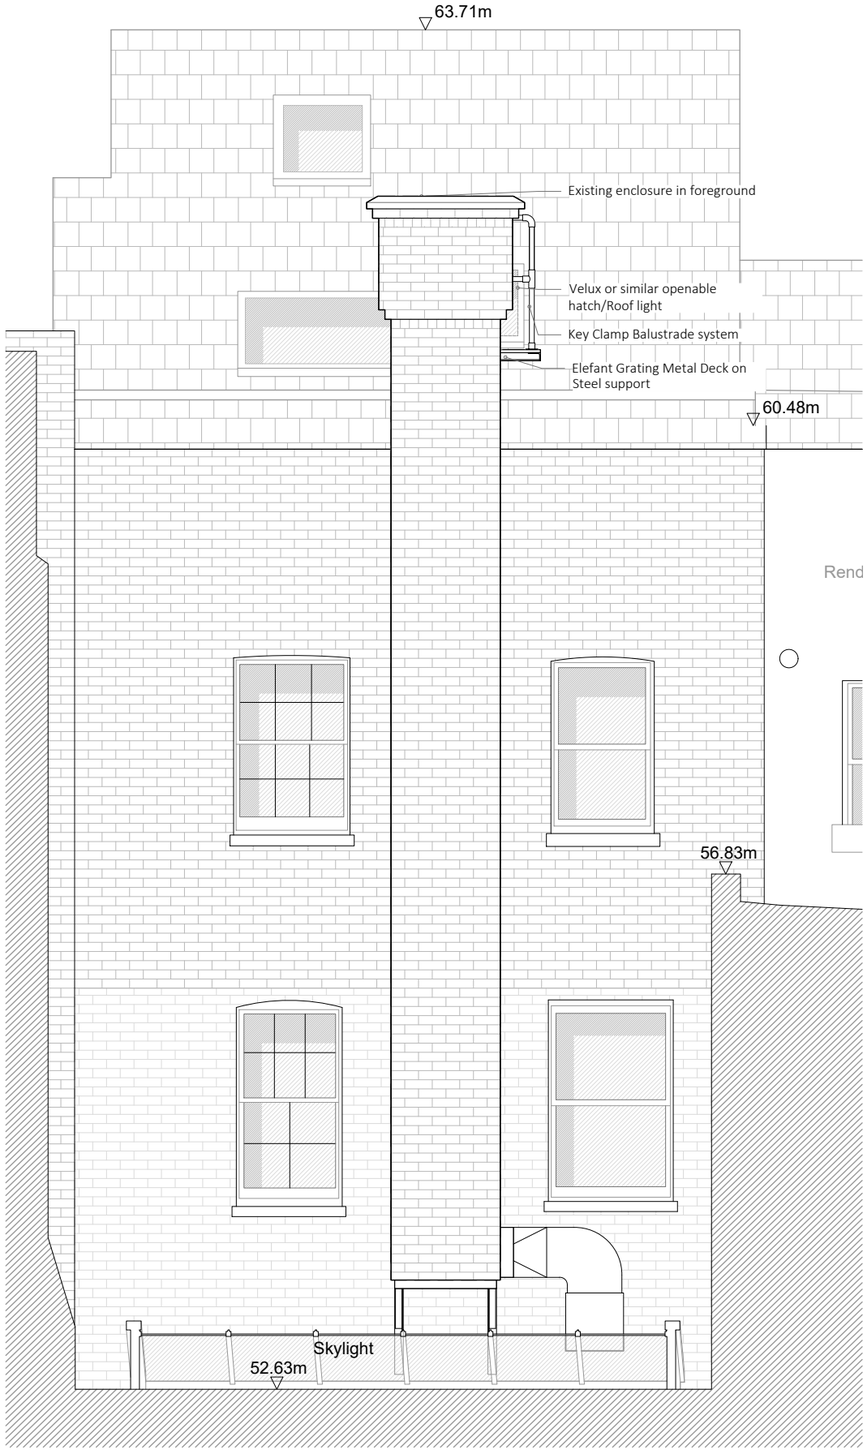

Elevation

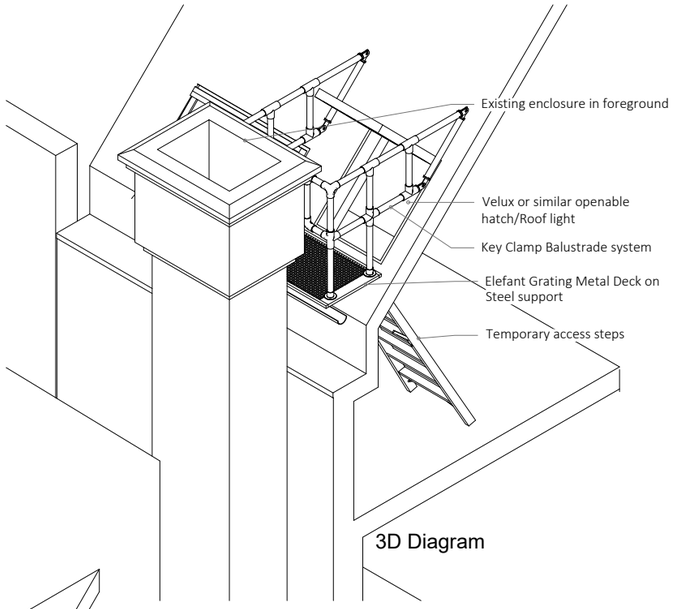

3D Diagram

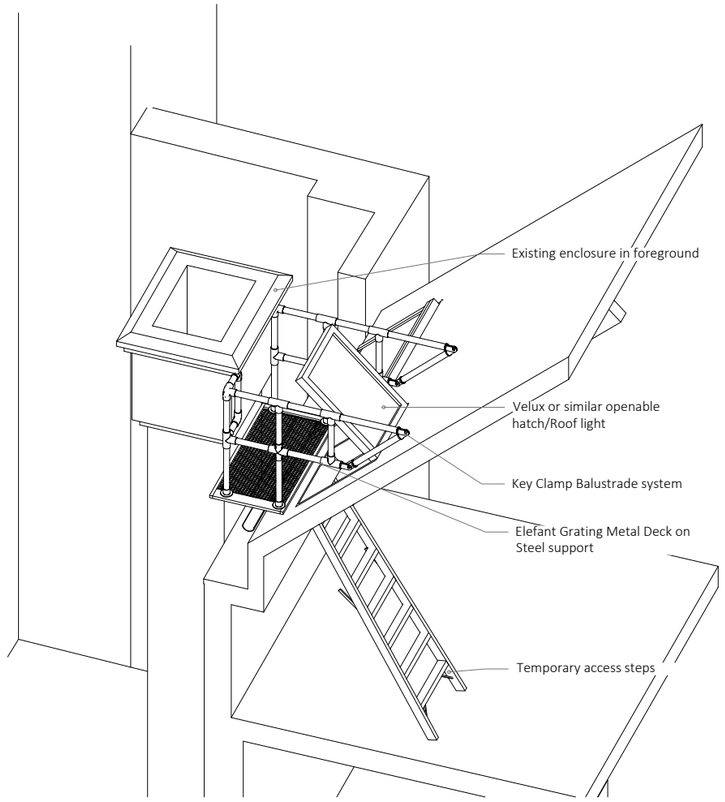

3D Diagram

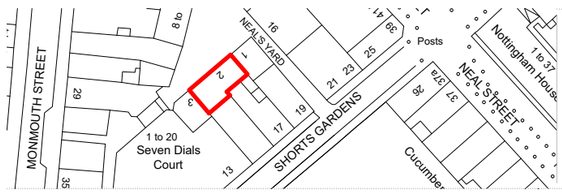

1:50

0 1m 2.5m 5m

Rev	Iss.	Description	Date
P1	DMV	Initial Issue	16.09.22

DRAWING TITLE
True Elevation & 3D Diagrams As Proposed

PROJECT NAME
Duct Enclosure Access

ADDRESS
15 Short's Gardens &
2 Neal's Yard

CLIENT
Shaftesbury Covent Garden Ltd

DRAWN BY
DMV

CHECKED BY
NP

JOB NO.
25569

SCALE
1:50@A3

DATE
Sept. 2022

DRAWING NO.
A-210 -P1

Queens House I 55-56 Lincoln's Inn Fields I LONDON WC2A 3LJ
020 7391 7100 I www.fandt.com