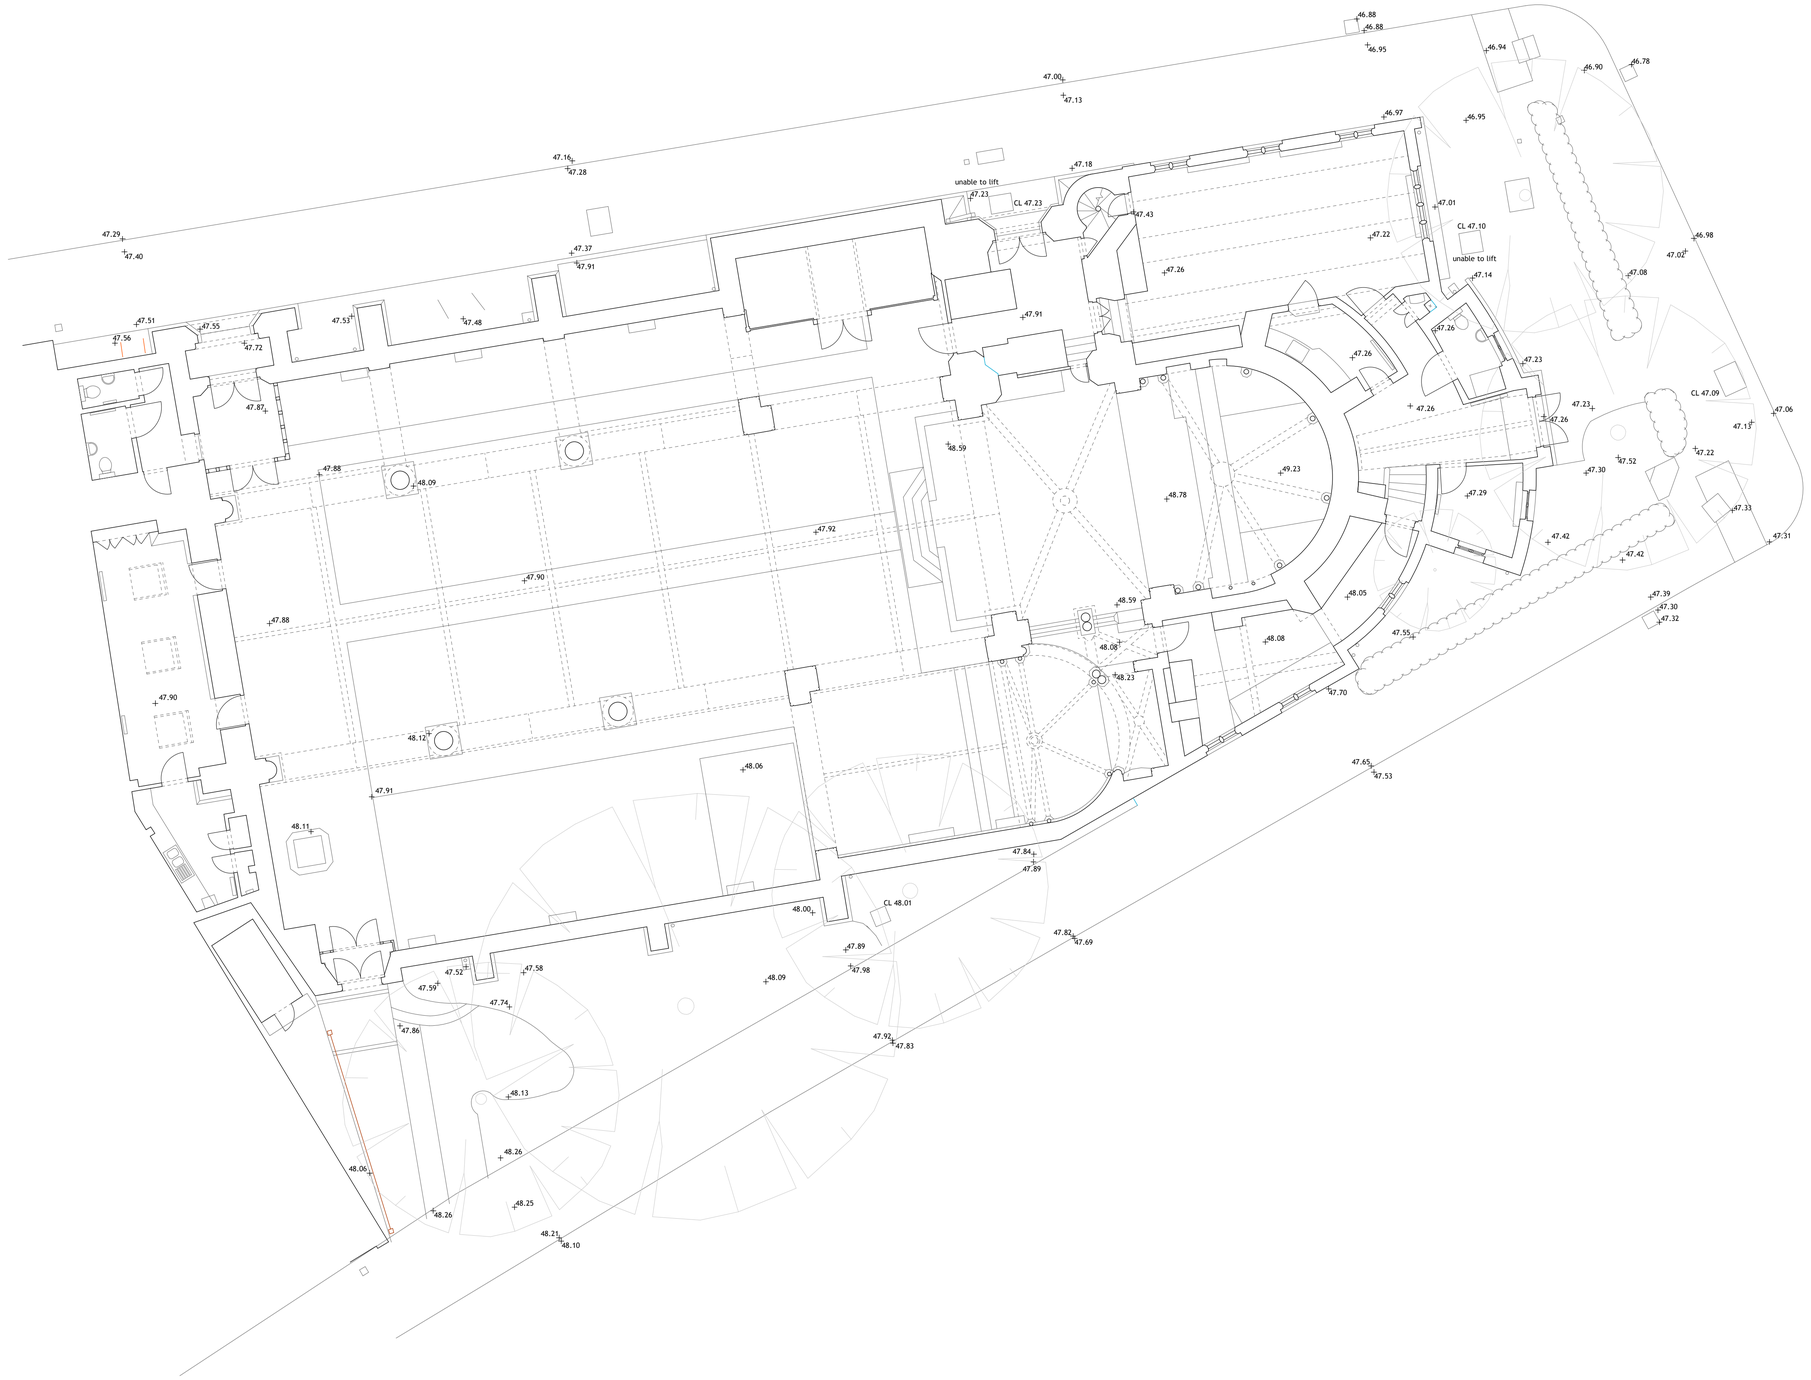

1 Ground floor plan Existing
1:100

0 1m 2m 3m 4m 5m 6m 7m 8m 9m 10m

North

Notes

SMC Youthwork
WE REDUCE VIOLENCE – WE SAVE LIVES

DOW JONES ARCHITECTS

10 Station Parade, Balham High Road, London, SW12 9AZ
T 020 8675 2544
mail@dowjonesarchitects.com
www.dowjonesarchitects.com

St Mary The Virgin Primrose Hill

Existing Ground Floor Plan
1:100 @A1
07.08.2020
STATUS: For Comment

430-01-100 -