Notes

SMC Youthwork
WE REDUCE VIOLENCE – WE SAVE LIVES

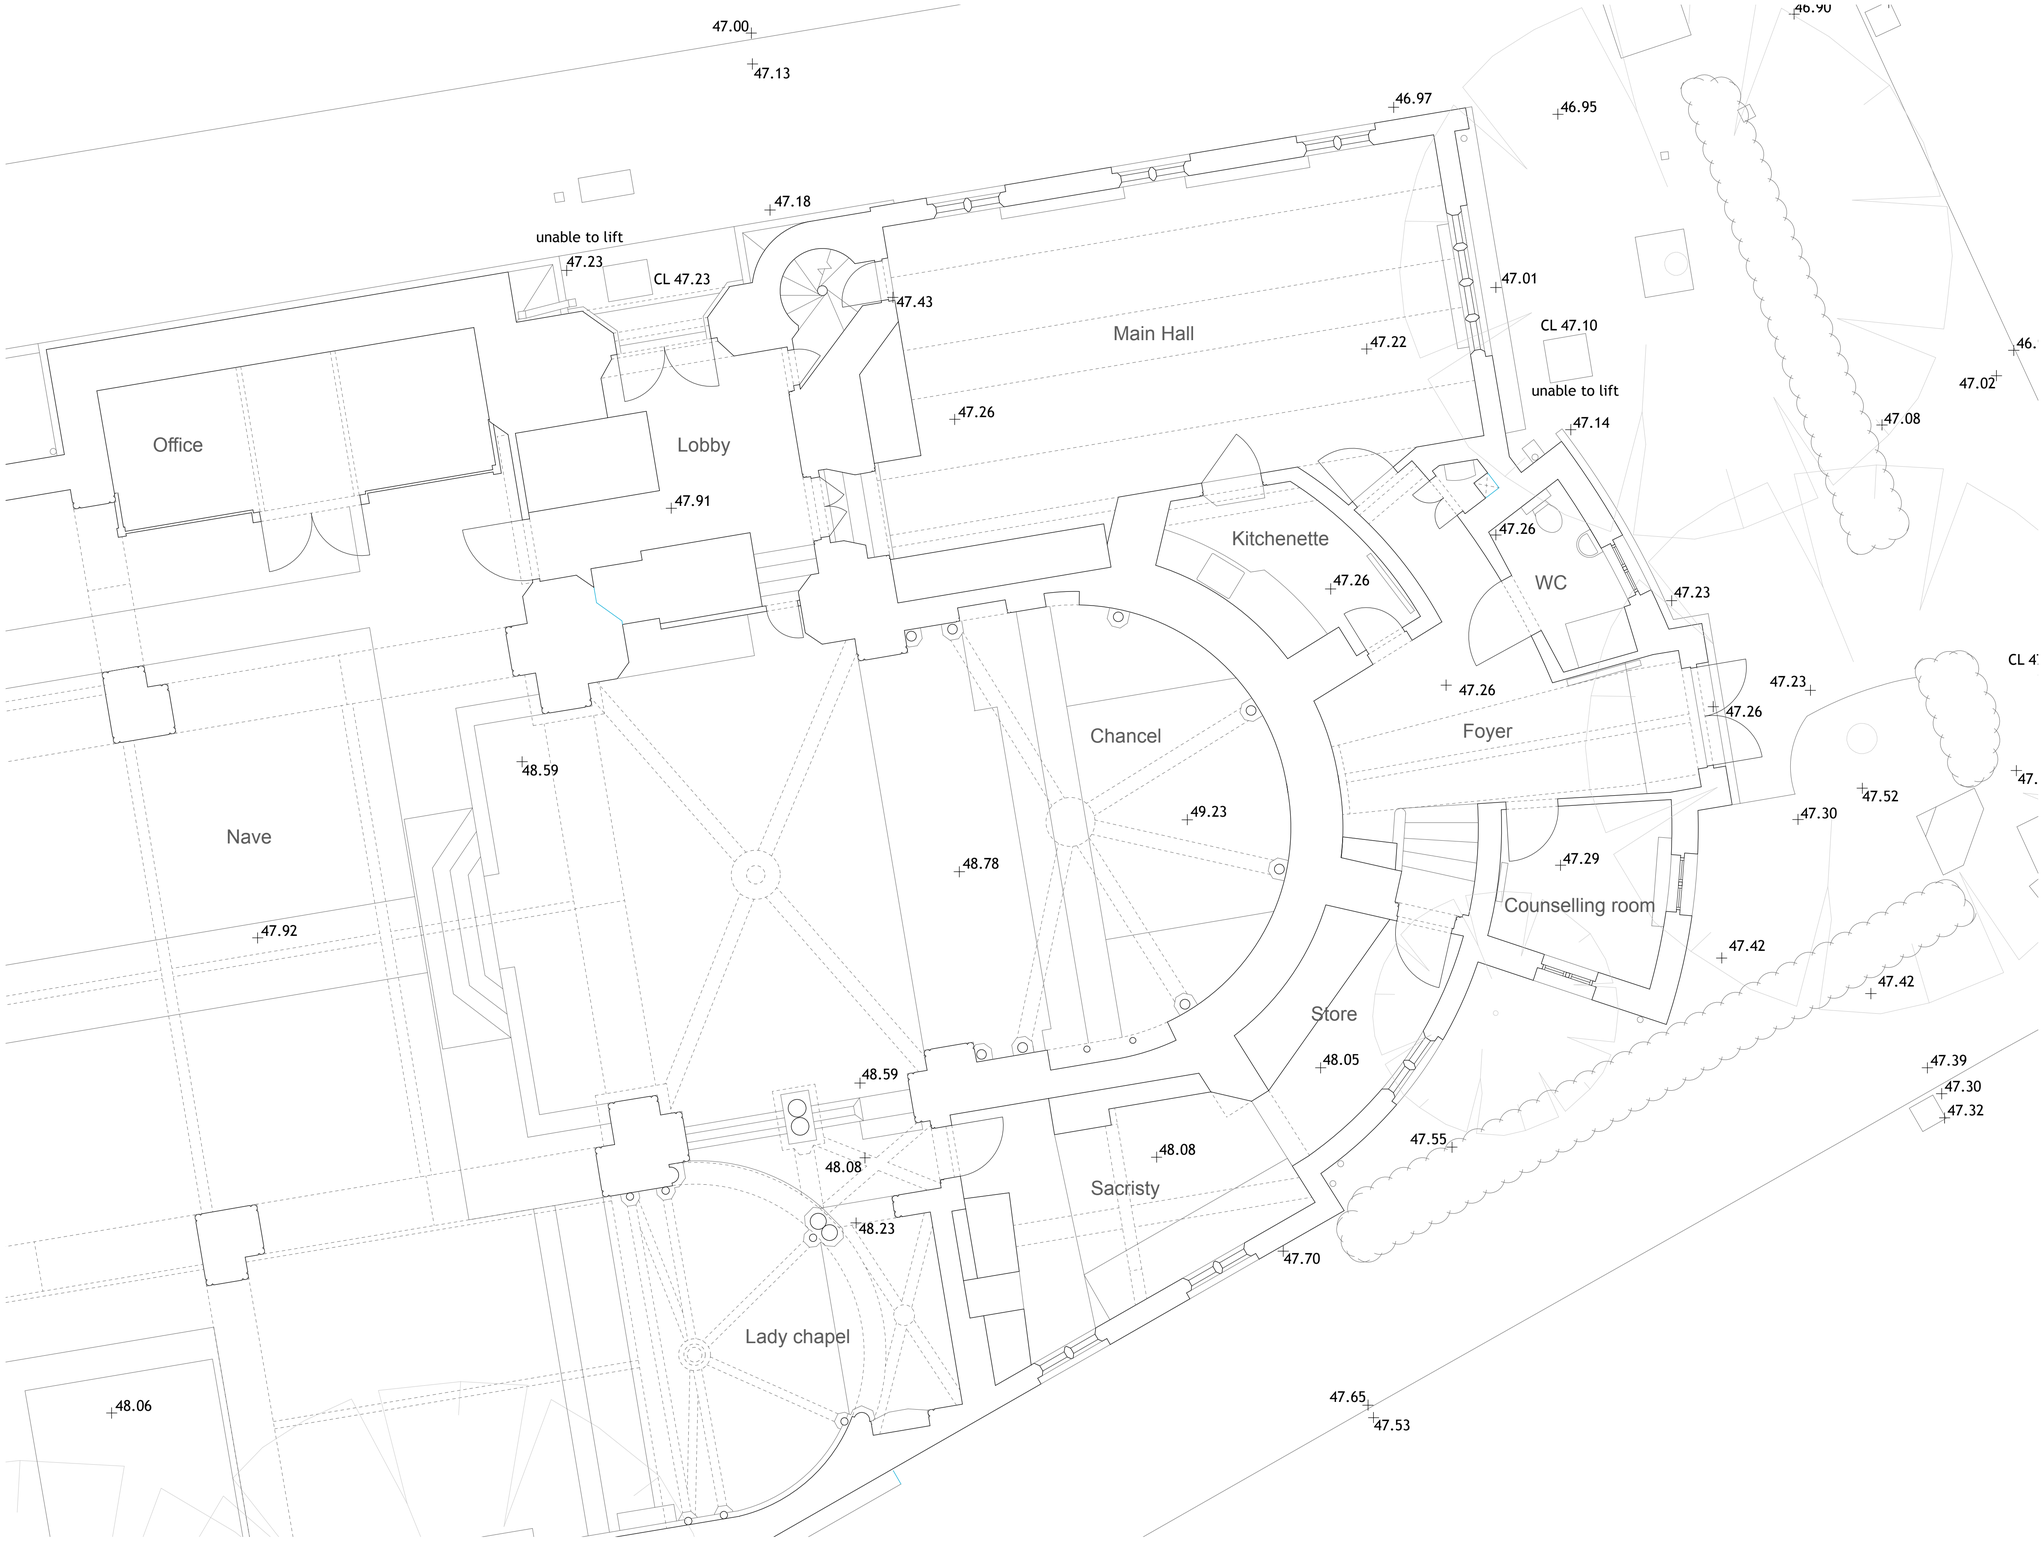

1 Ground floor plan Existing
1:50

North

1:50 0 1m 2m 3m 4m 5m

DOW JONES ARCHITECTS

10 Station Parade, Balham High Road, London, SW12 9AZ
T 020 8675 2544
mail@dowjonesarchitects.com
www.dowjonesarchitects.com

St Mary The Virgin Primrose Hill

Existing Ground Floor Plan
1:50 @A1
07.08.2020
STATUS: For Comment

430-01-101 -