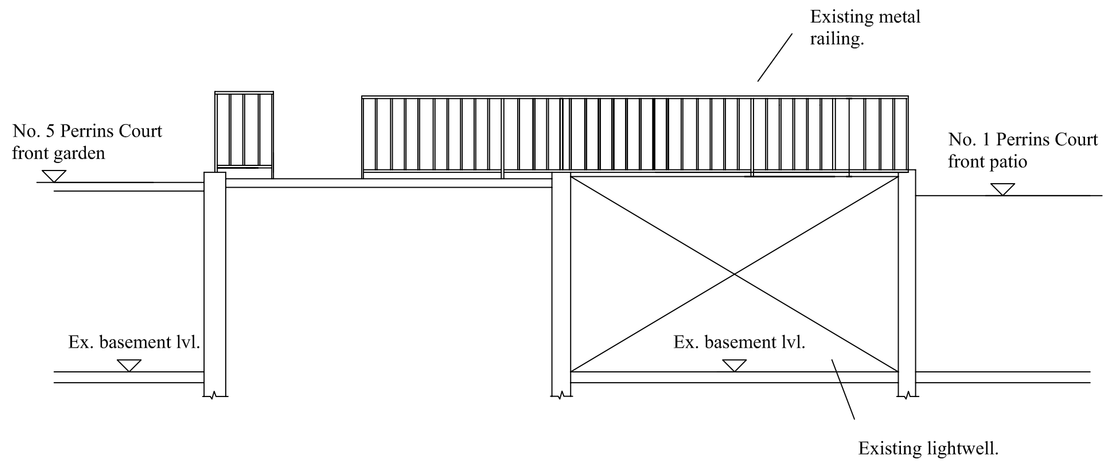

Existing Section (Section C-C)

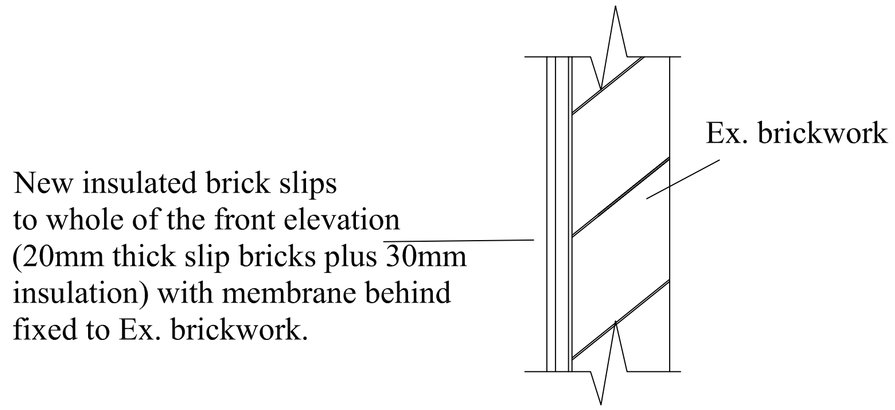

Slip brick Section (Section E-E)

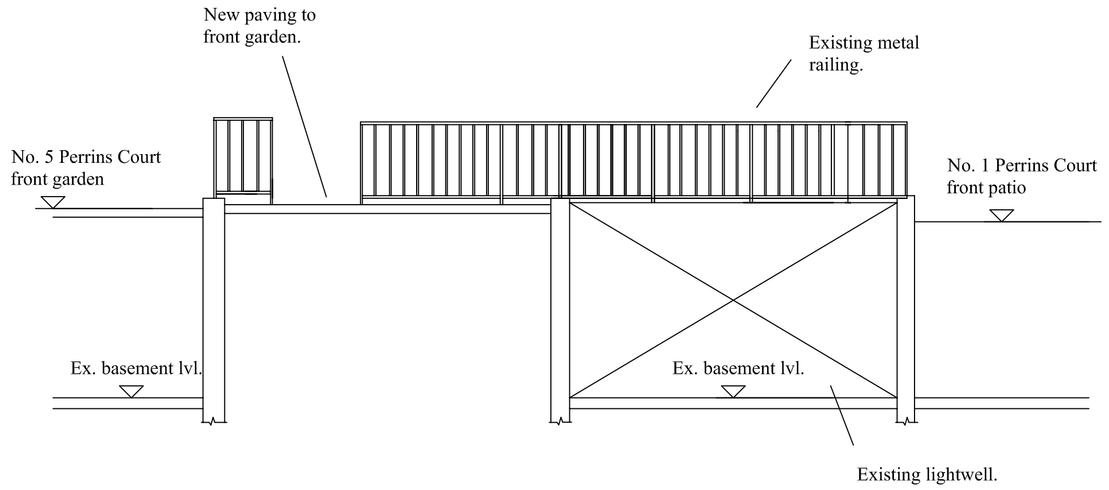

Proposed Section (Section C-C)

(No change)

Rev.	Date	Revision	Inits	Chkd
A			SLS	

3 PERRINS COURT HAMPSTEAD
LONDON NW3 1QS
Tel : 0207 435 3294
E-Mail: stephenstarkone@gmail.com

Client
Mr & Mrs Stark

Project
3 PERRINS COURT
HAMPSTEAD
LONDON NW3

Title
SECTION C-C
EXISTING & PROPOSED

Job/Drawing No	Revision		
430/08			
Scale 1 : 50 (@ A1)	Date Sept 22	Drawn SLS	Checked