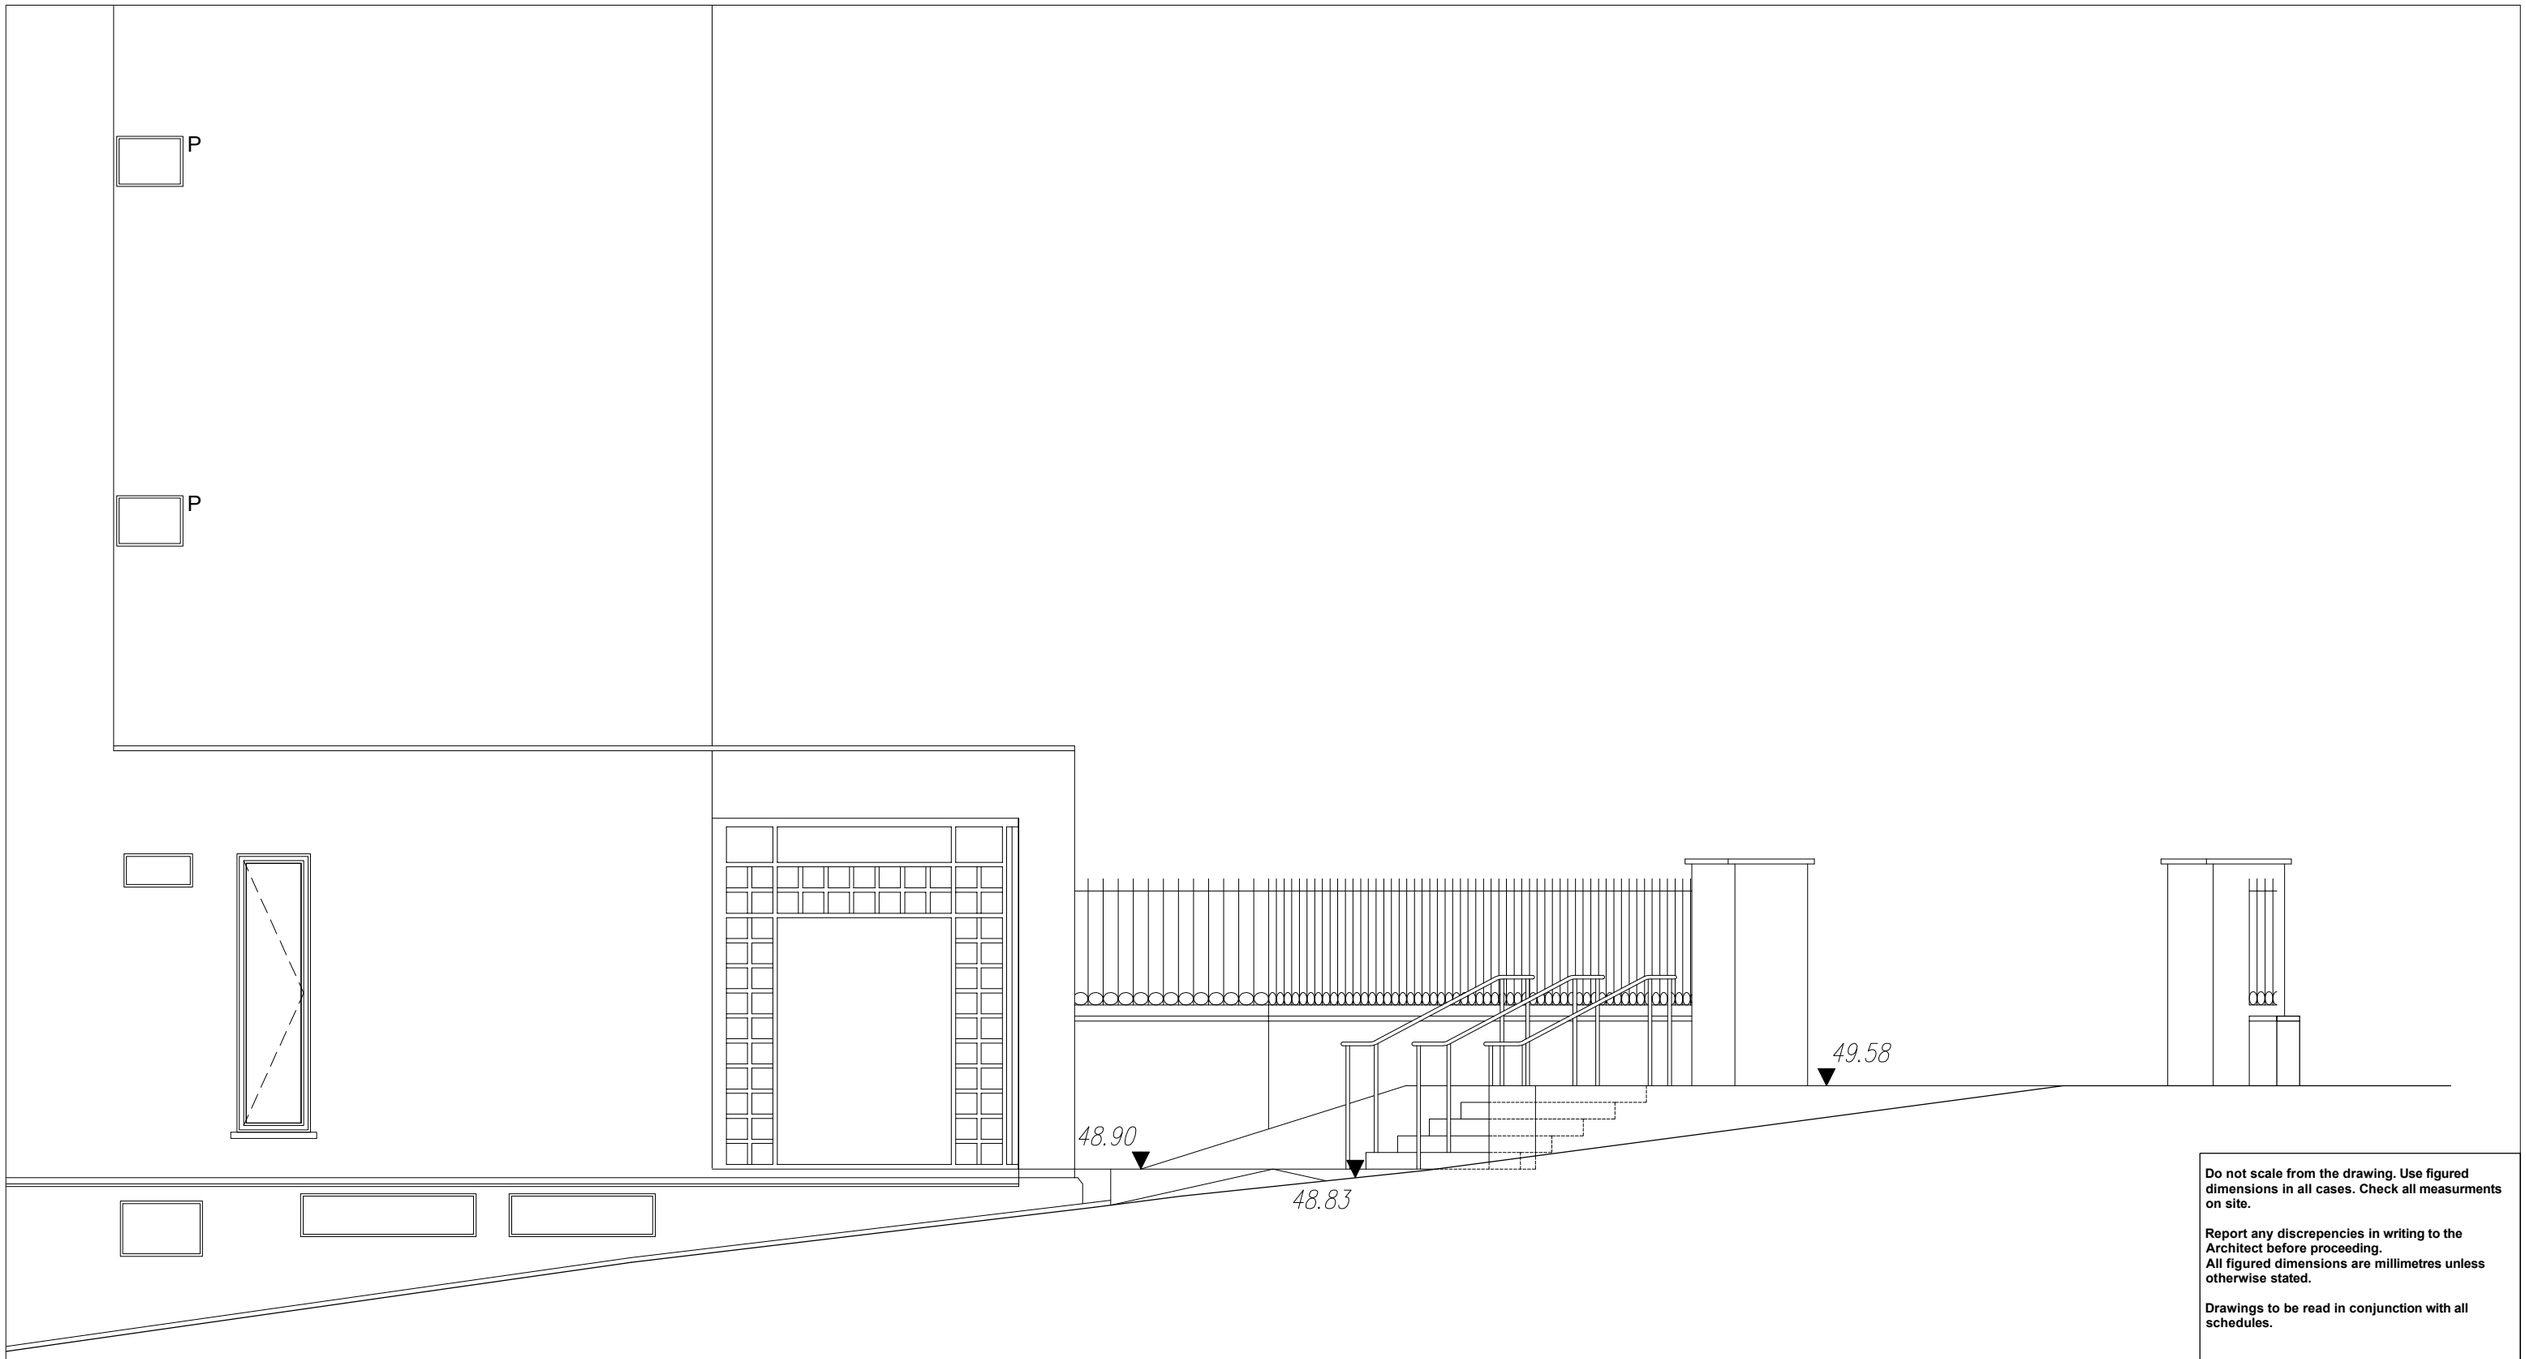

PROPOSED SIDE ELEVATION - RAMP ENTRANCE

PROPOSED ENTRANCE STEPS
Rise - 136mm
Going - 300mm

Proposed is compliant with Building Regulations for external stairs for the disabled.

PROPOSED ENTRANCE RAMP
The existing main access ramp will be used for wheelchair and pram access, there will be a new small ramp from the access ramp to the main entrance level. Both ramps are at a gradient of less than 1:20 making them compliant with Building Regulations.

Do not scale from the drawing. Use figured dimensions in all cases. Check all measurments on site.

Report any discrepencies in writing to the Architect before proceeding.
All figured dimensions are millimetres unless otherwise stated.

Drawings to be read in conjunction with all schedules.

Issue
A, 02.09.2022 - ISSUE

Refer to Document Issue Sheet for status and purpose of issue

Scale: 1:50@A3
0 0.5m 1.0m

22 Avenue Road, St. John's Wood, London NW8 6BU

Proposed Side Elevation - Ramp

291-1.501-A

© FINE architecture ltd
78 Tachbrook Street, London, SW1V 2NA
T 08454 300 120
mail@finearchitecture.co.uk