OPTION 02

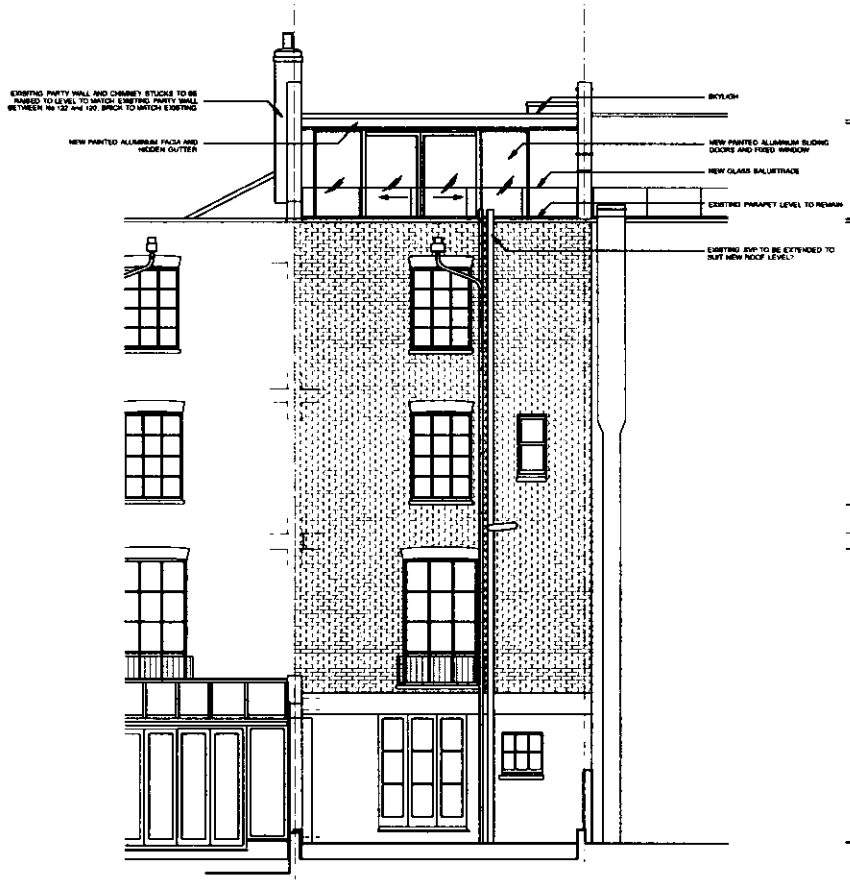

PROPOSED REAR ELEVATION 1:100 @ A3

PROPOSED FRONT ELEVATION 1:100 @ A3

designstudio

e: 5 Acorn House, Old Bethnal Green Rd London E2 9EH
e: hy@designstu.com m: 077 3667 6579

client
DAVID EDLIN

project status
Proposed

project name
120 Leighton Road

drawing title
Proposed Front and Rear Elevation

scale: 1:100 @ A3
date: 21.11.2016
drawn TG

project no	drawing no	revision
1608	(PL) 05	-

Do not scale from this drawing. All information to be checked on site for accuracy. Any discrepancy between this drawing and other information is to be referred to the architect. This drawing is copyright