Copyright of Peter Morris Architects

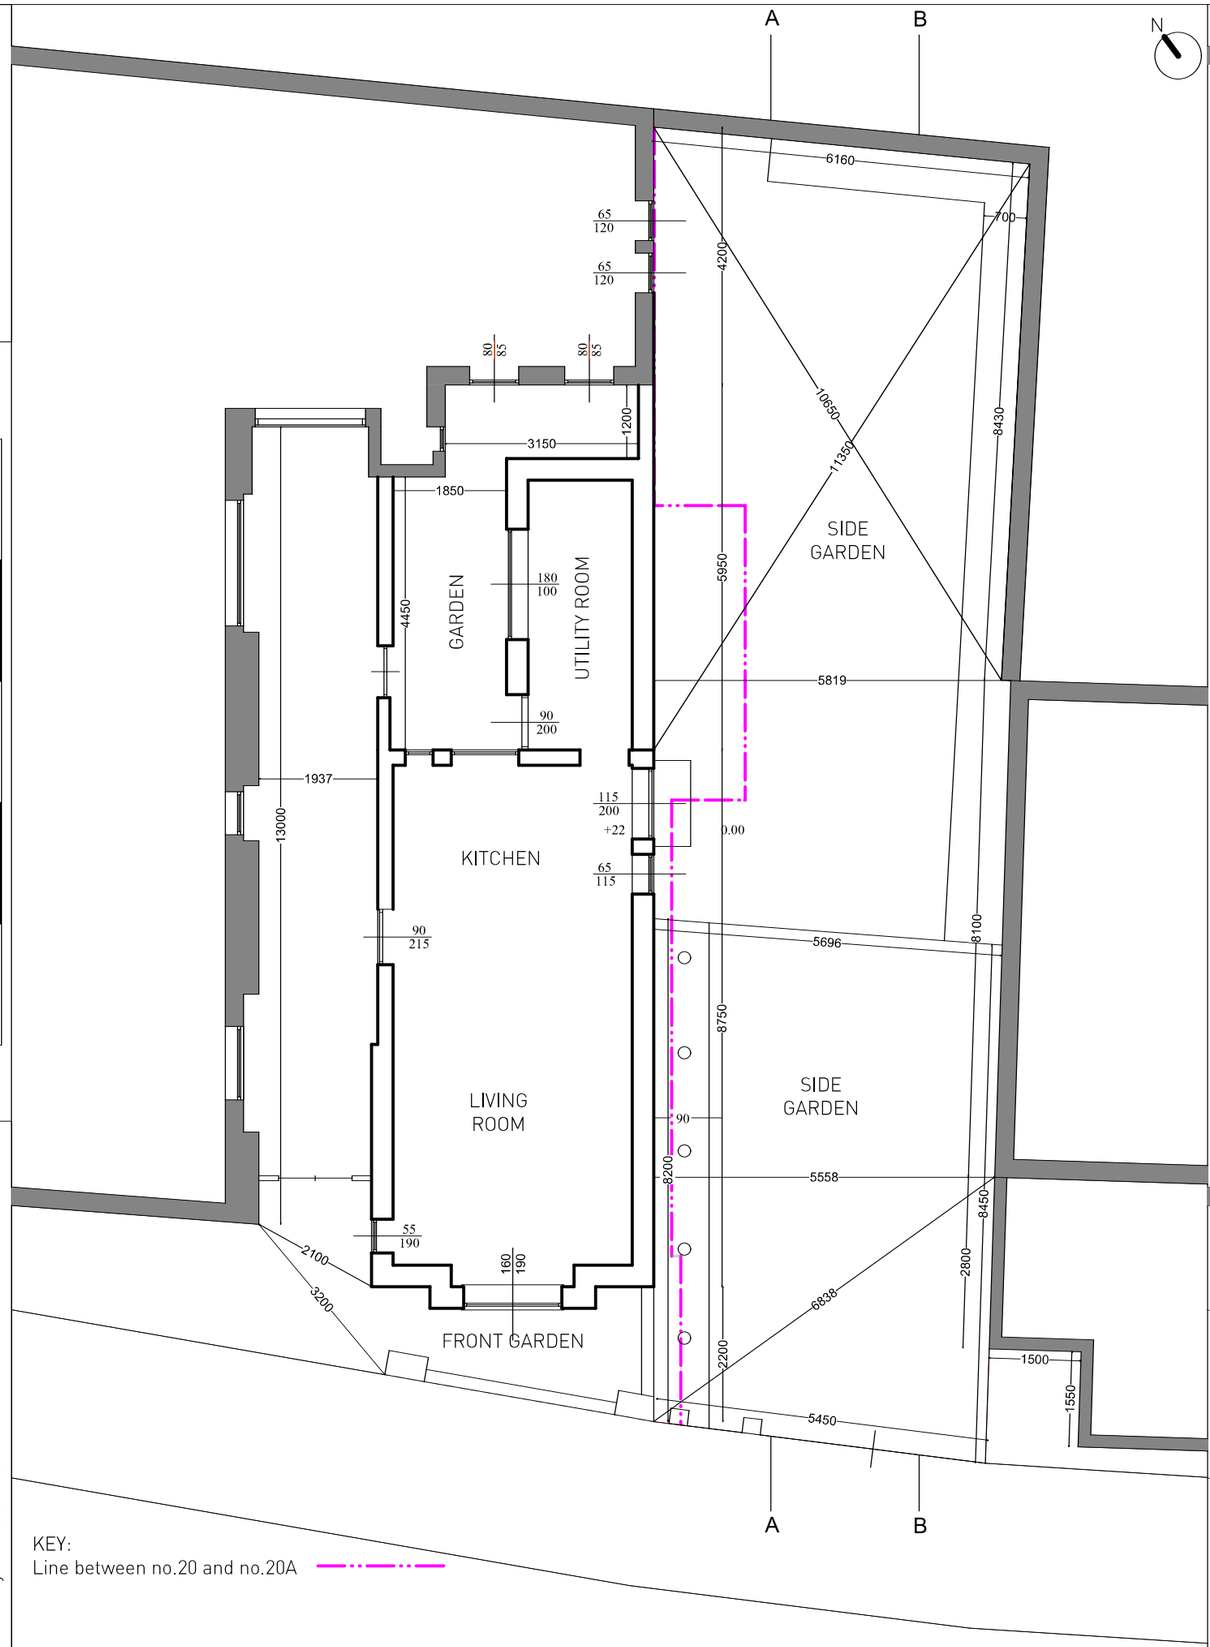


KEY:
Line between no.20 and no.20A

EXISTING GROUND FLOOR PLAN 1:100

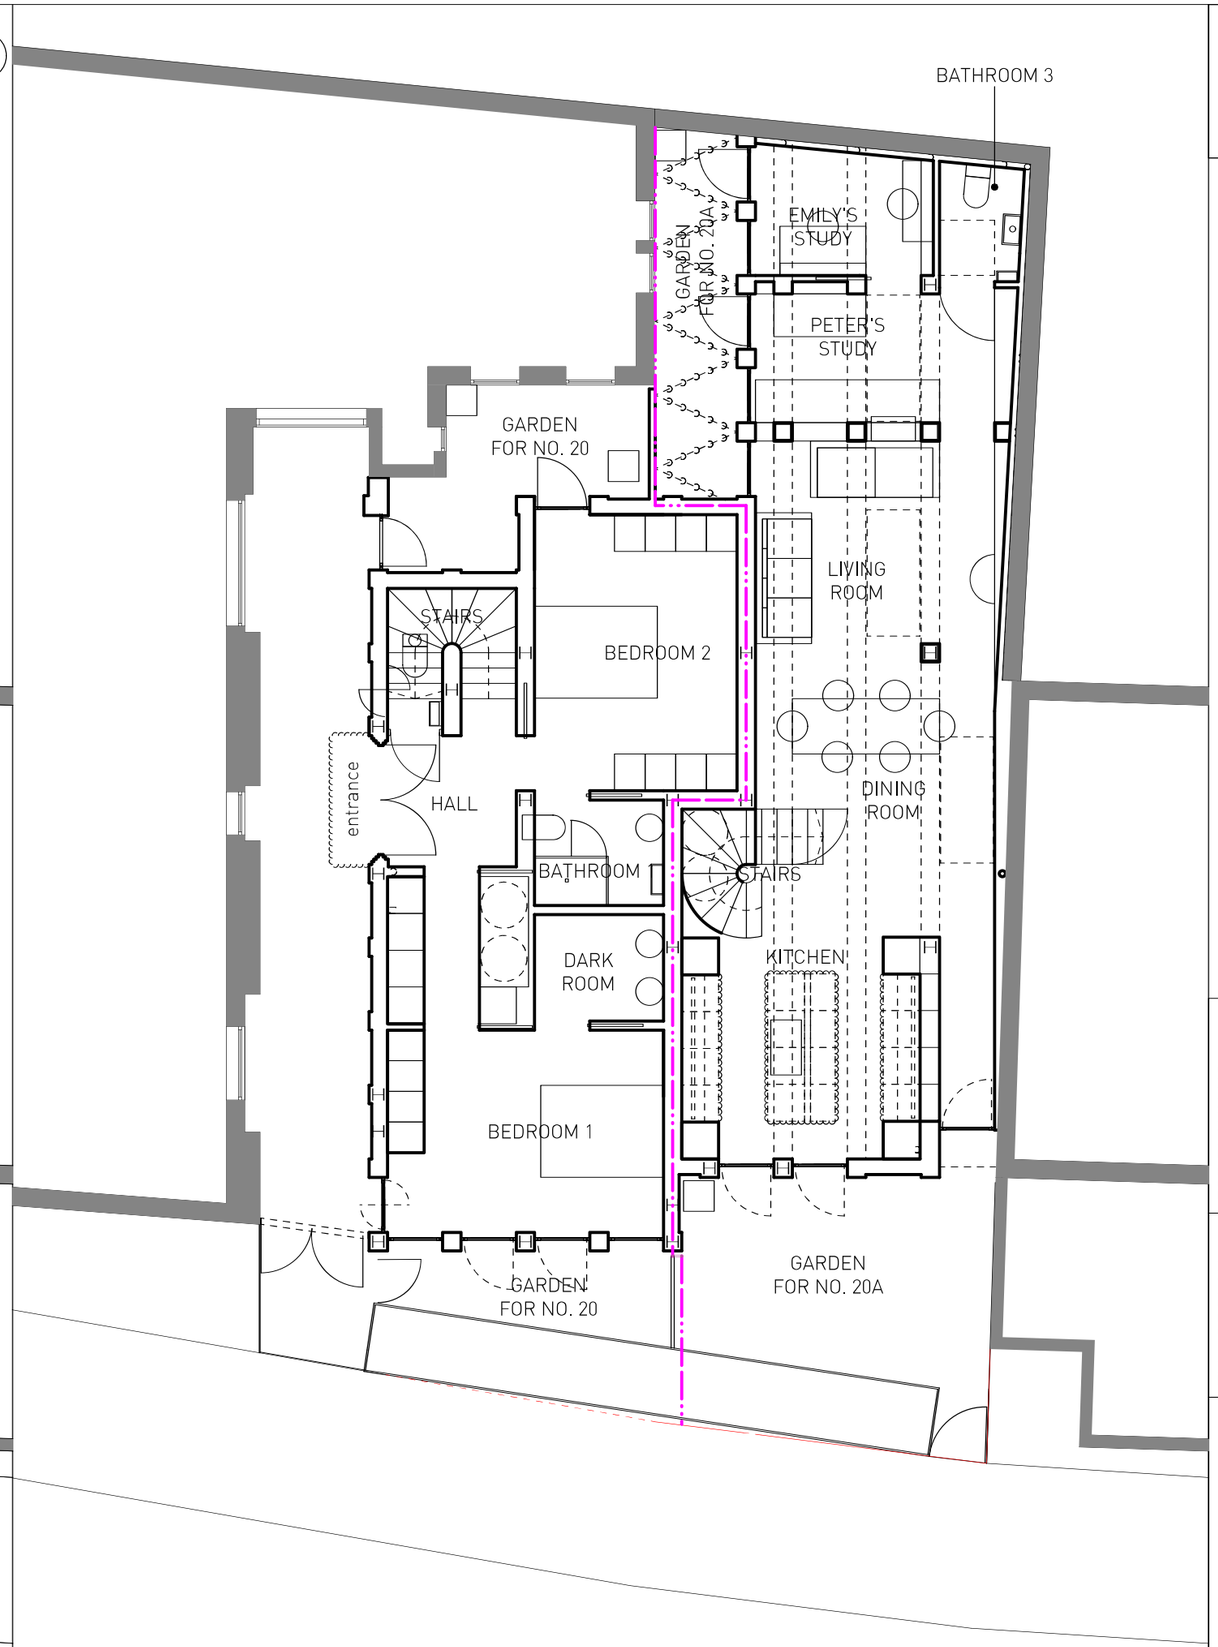


Scale
0m 2m 4m 6m 8m 10m

Notes: Any descrepeancies on this drawing with other documents to be reported immediately to the Conract Administrator for clarification

201 - 111 rev P

Peter Morris Architects 465C Hornsey Road, London N19 4DR www.petermorris architects.com

FOR PLANNING
13.01.2020

Title: GF PLAN
Scale: 1:100

Client: Emily Kennedy & Khin Thuzer Kyi
Site: 20 Vicars Road, London NW5 4NL