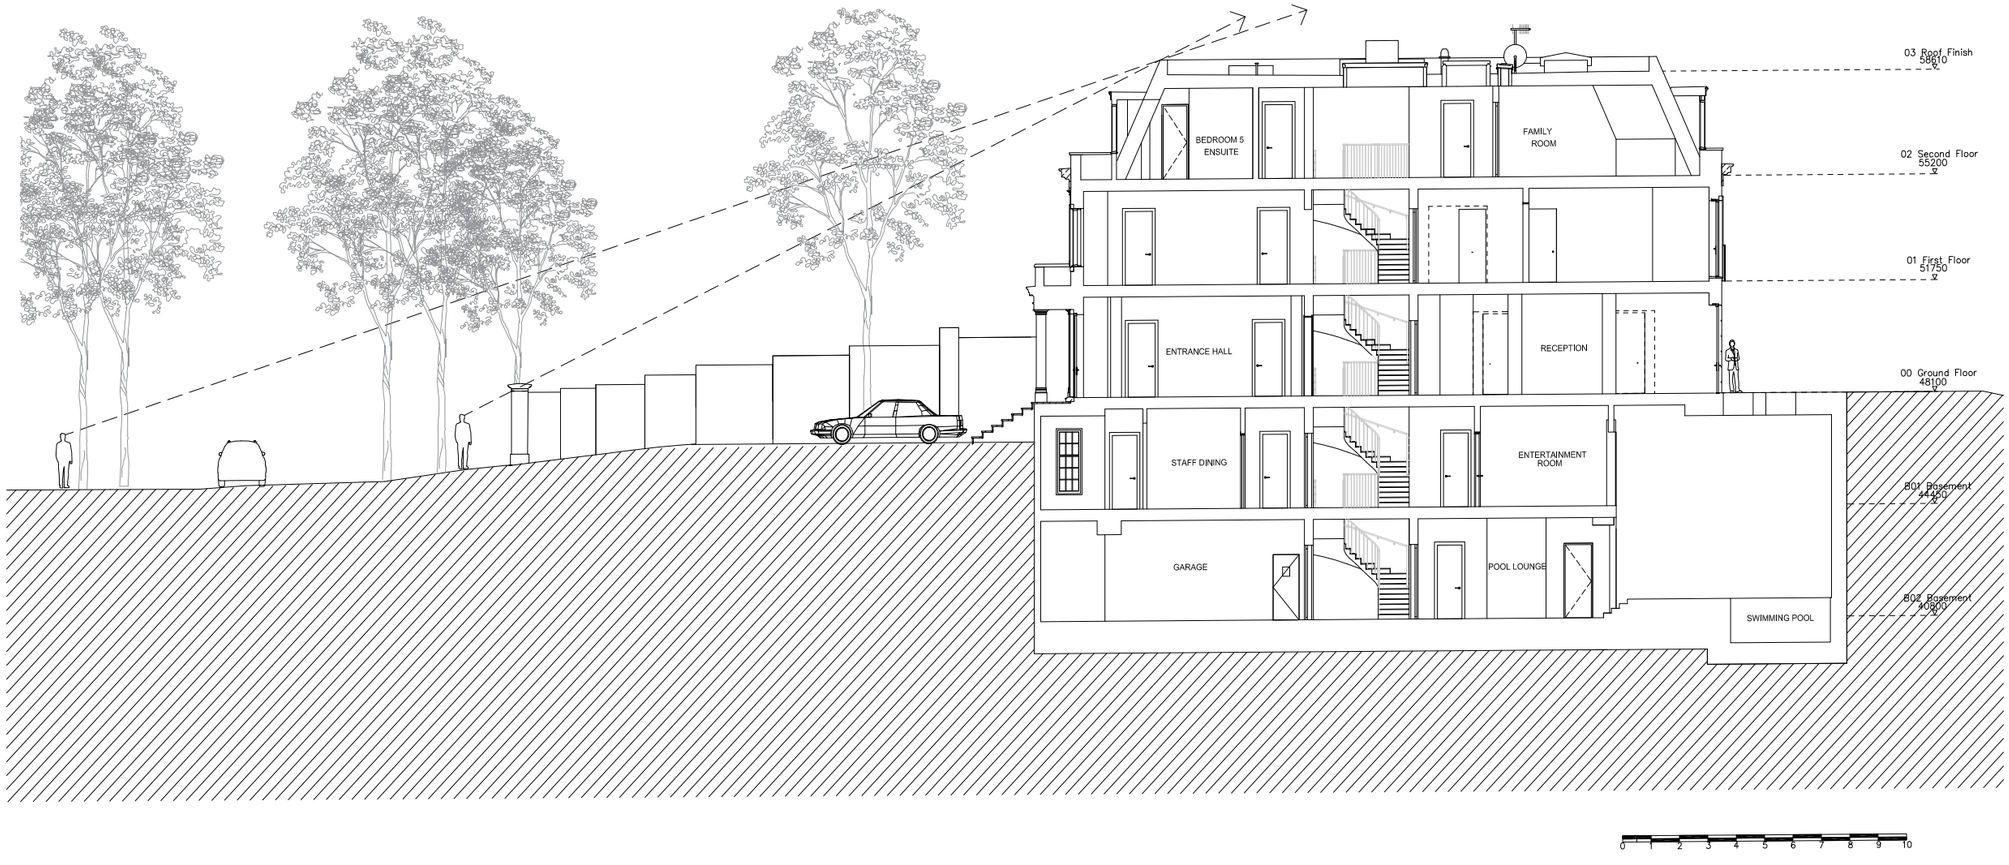

0 1 2 3 4 5 6 7 8 9 10

General notes:

This drawing is copyright of KSR architects. This drawing must be read in conjunction with the Designer's Risk Assessment, specification and all other relevant documentation and drawings. KSR architects accept no liability for any expense, loss or damage of whatsoever nature and however arising from any variation made to this drawing or in the execution of the work to which it relates which has not been referred to them and their approval obtained.
Do not scale from this drawing or the digital data, only figured dimensions are to be used. For Planning refer to linear scale.
Check all dimensions on site prior to carrying out any works – advice any discrepancy

E	Planning Amendment	07.10.22	By	CHkd
D	Planning Application	09.06.22	By	CHkd
C	NMA Application	03.11.21	By	CHkd
B	MMA Application 2	21.10.19	By	CHkd
A	MMA Application 1	21.05.19	By	CHkd

Rev	Notes	dd.mm.yy	By	CHkd

© KSR architects

KSR ARCHITECTS
KSR Architects LLP
14 Greenland Street
London NW1 0ND
mail@ksrarchitects.com
t: +44 (0)20 7692 5000
www.ksrarchitects.com

Project:
62 Avenue Road
NW8 6HT

Title:
Section B-B

Date:	Drawn By:	Checked:

Scale: 1:100 @ A1 - 1:200 @ A3

Project Ref:	Drawing No:	Revision:
19021	EZR-042	E