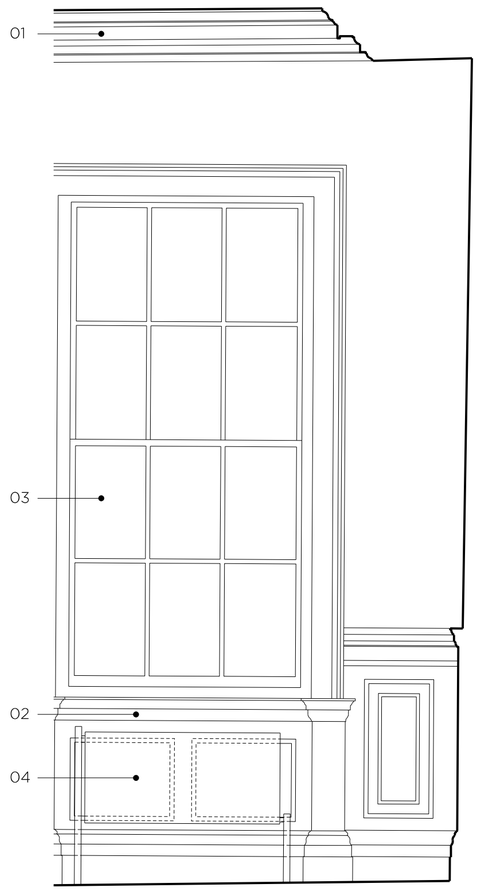

EXISTING INTERNAL ELEVATION 02

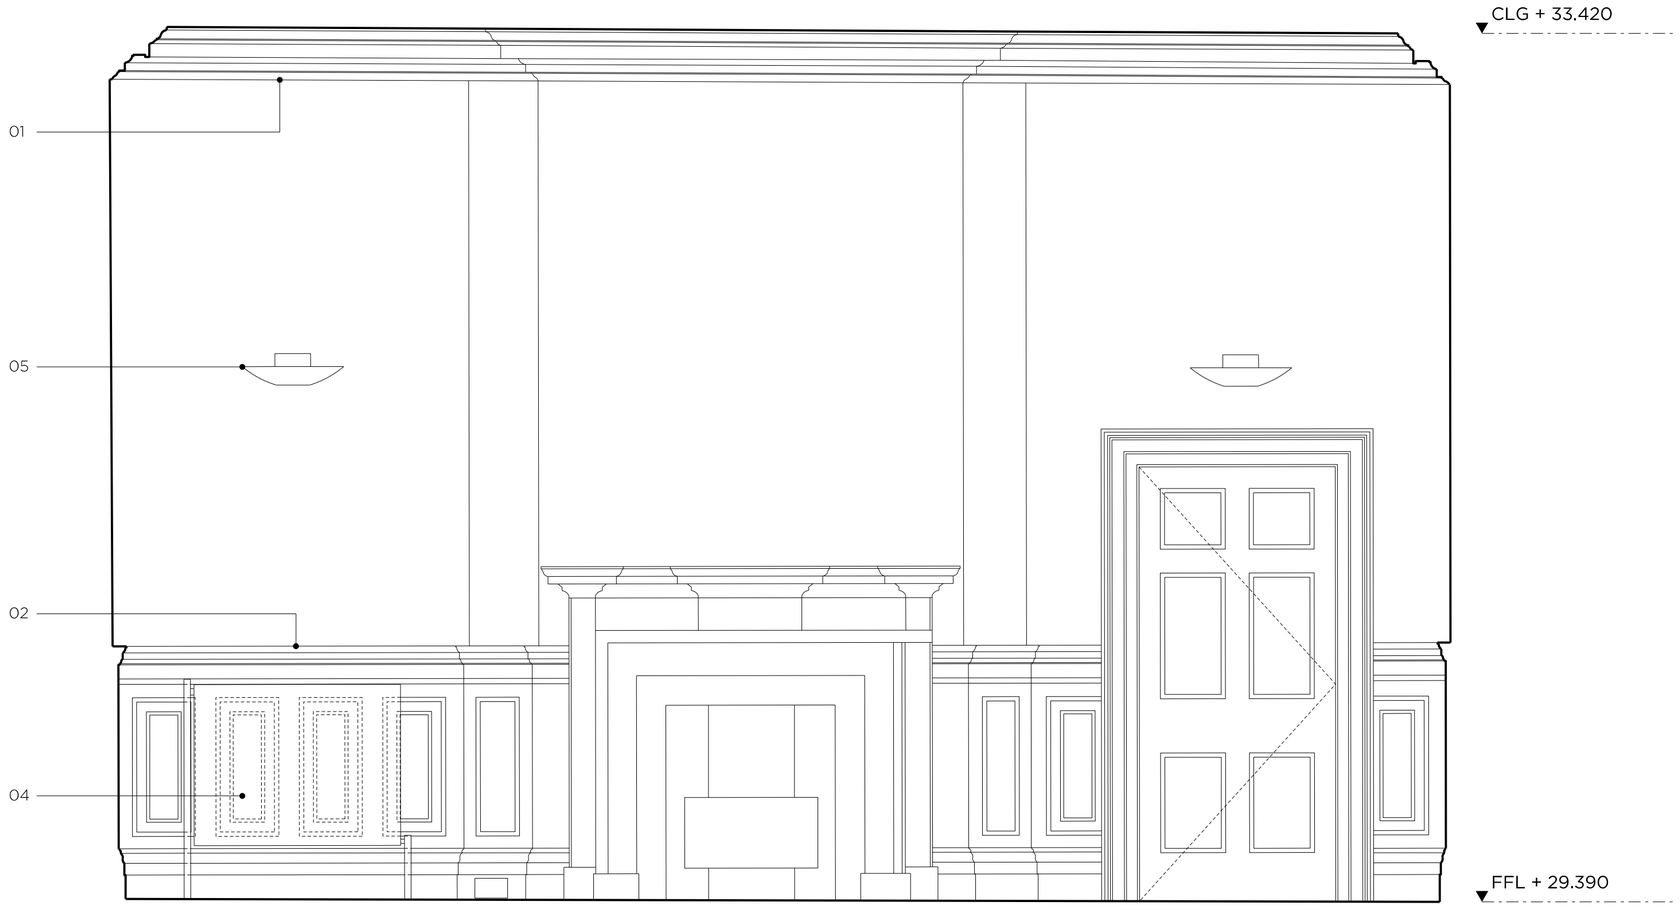

EXISTING INTERNAL ELEVATION 01

Existing Key
01 Existing cornicing
02 Existing timber panelling
03 Existing sash window
04 Existing radiator
05 Existing light fitting

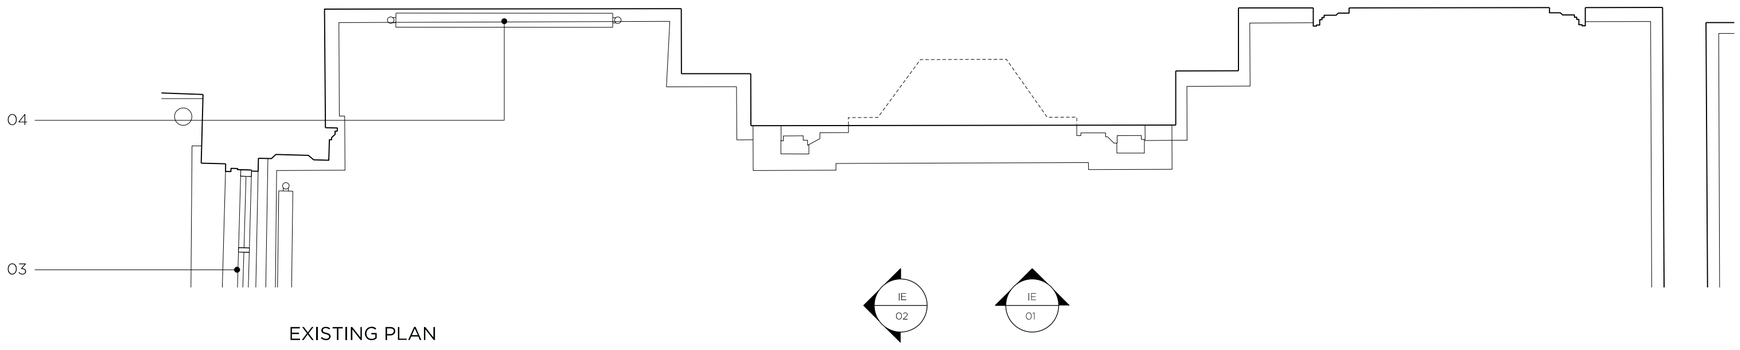

EXISTING PLAN

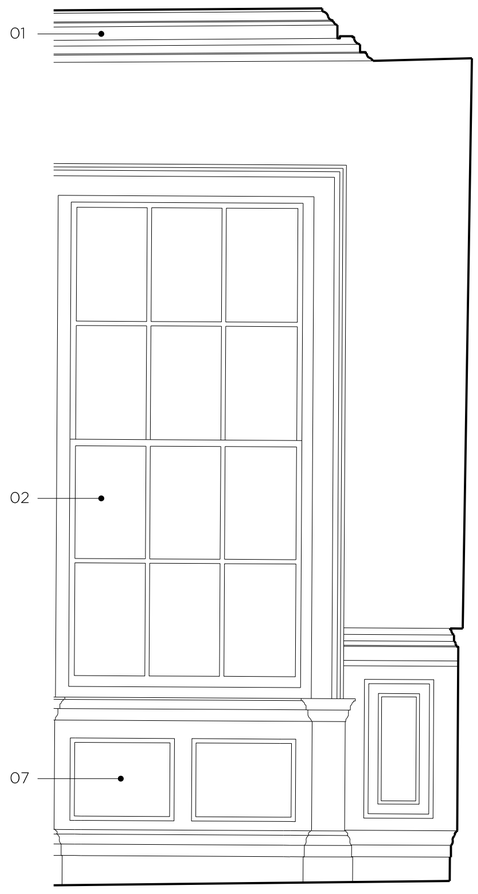

PROPOSED INTERNAL ELEVATION 02

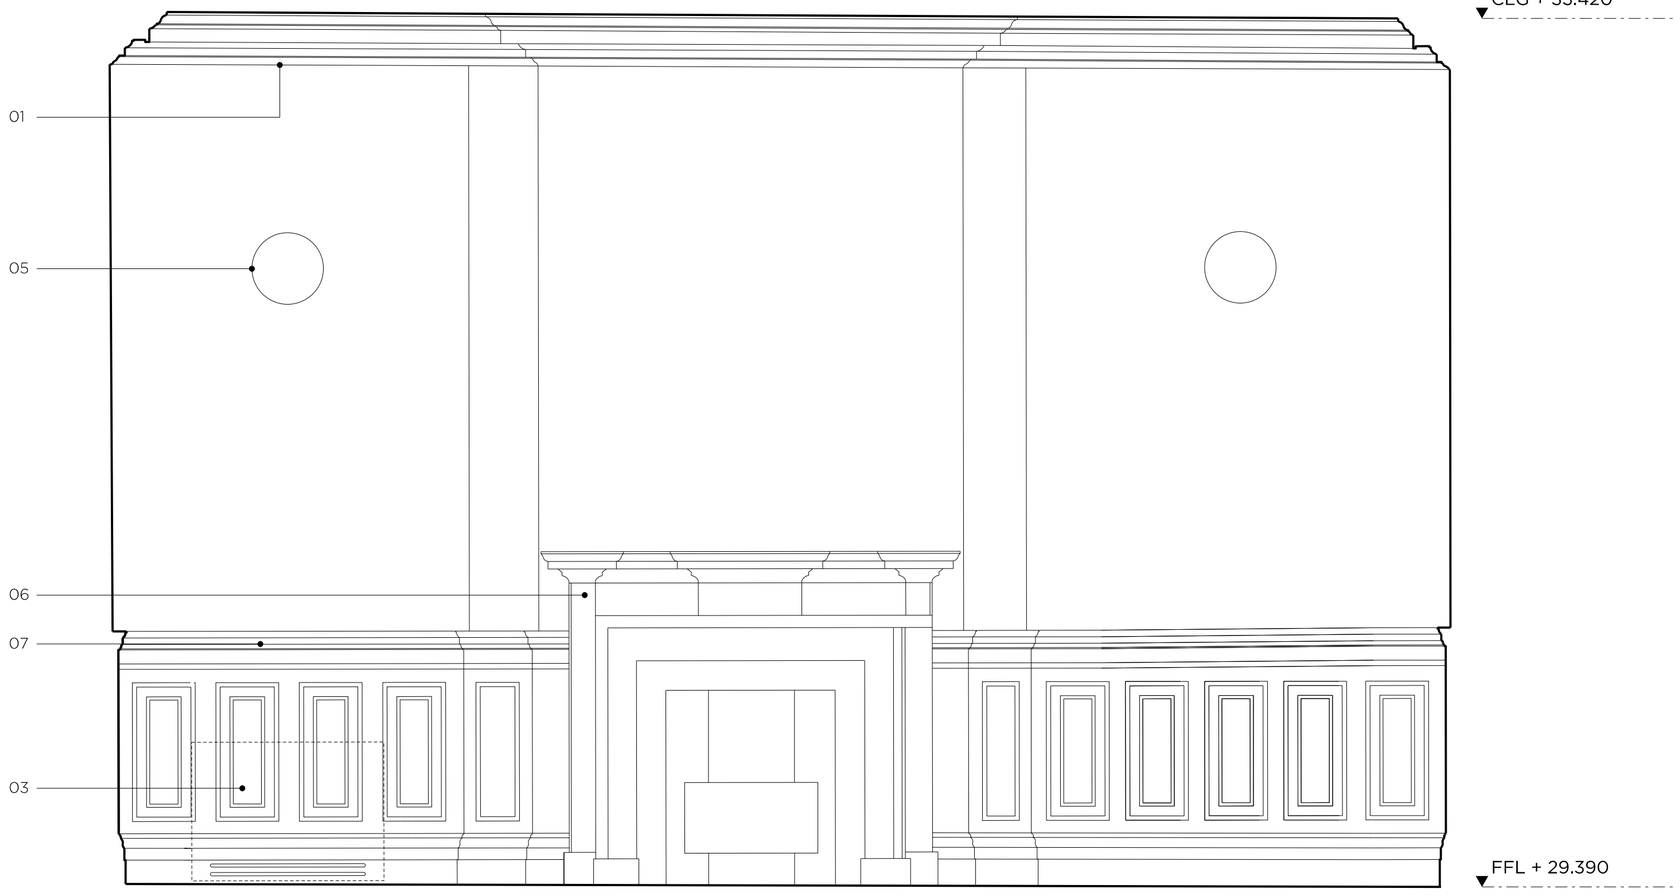

PROPOSED INTERNAL ELEVATION 01

Proposed Key
01 Existing cornicing
02 Existing sash window refurbished
03 New VRF unit housed in painted casing to match existing panelling
04 New proposed carpet
05 Proposed light fittings
06 Fireplace surround stripped, prepared and re-painted
07 Existing panelling stripped of varnish, prepared and re-painted
08 Fireplace hearth reinstated

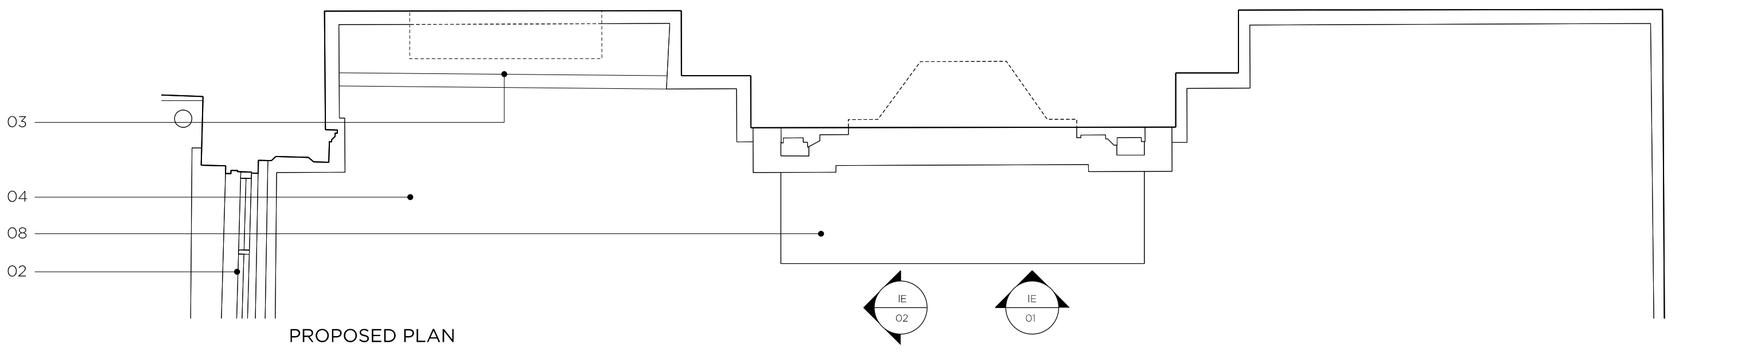

PROPOSED PLAN

SCALE (m)
0 .5 1 2 4

DRAWING NOTES

REVISION	DATE	NOTE
P04	07.06.22	Listed Building Consent Application
P04A	13.10.22	Clarifications and amendments

TEAM	
CLIENT	Workman
COST CONSULTANT	Gleeds
MECH. ENGINEER	Waterman Group
ELEC. ENGINEER	Waterman Group
STRUCT. ENGINEER	HTS
PLANNING CONSULTANT	WSP

GENERAL NOTES
1. Do not scale from this drawing.
2. All dimensions to be checked on site by the contractor and such dimensions to be his responsibility.
3. Report all drawing errors, omissions and discrepancies to the architect.
4. This document may be issued in an uncontrolled CAD format to enable others to use it as background information to make alterations and/or additions. In that instance the file will be accompanied by a PDF version. It is for those making such alterations and additions to ensure that they make use of current background information. Gibson Thornley Architects accepts no liability for any such alterations or additions to the background information or arising out of changes to background information which occur prior to alterations of additions being made.

LOCATION

GIBSON THORNLEY
Gibson Thornley Architects Limited
No. 4 The Hangar
Perseverance Works
25-27 Hackney Road
London E2 7NX
www.gibsonsonthornley.com
info@gibsonsonthornley.com
+44 (0)20 7729 7064

JOB TITLE
HOLBORN LINKS: 6-8 SOUTHAMPTON PLACE
DRAWING TITLE
DETAILED ROOM ELEVATIONS - RM_6.G01.02

DRAWN BY	CHECKED	SCALE	STATUS
JG	MJT	1:20@A1	PLANNING

PROJECT	ZONE	TYPE	CLASSIFICATION	DRAWING NO	REVISION
20023	-	AA	[22]	413	P04A