01 SITE PLAN - LIGHTING

1:100

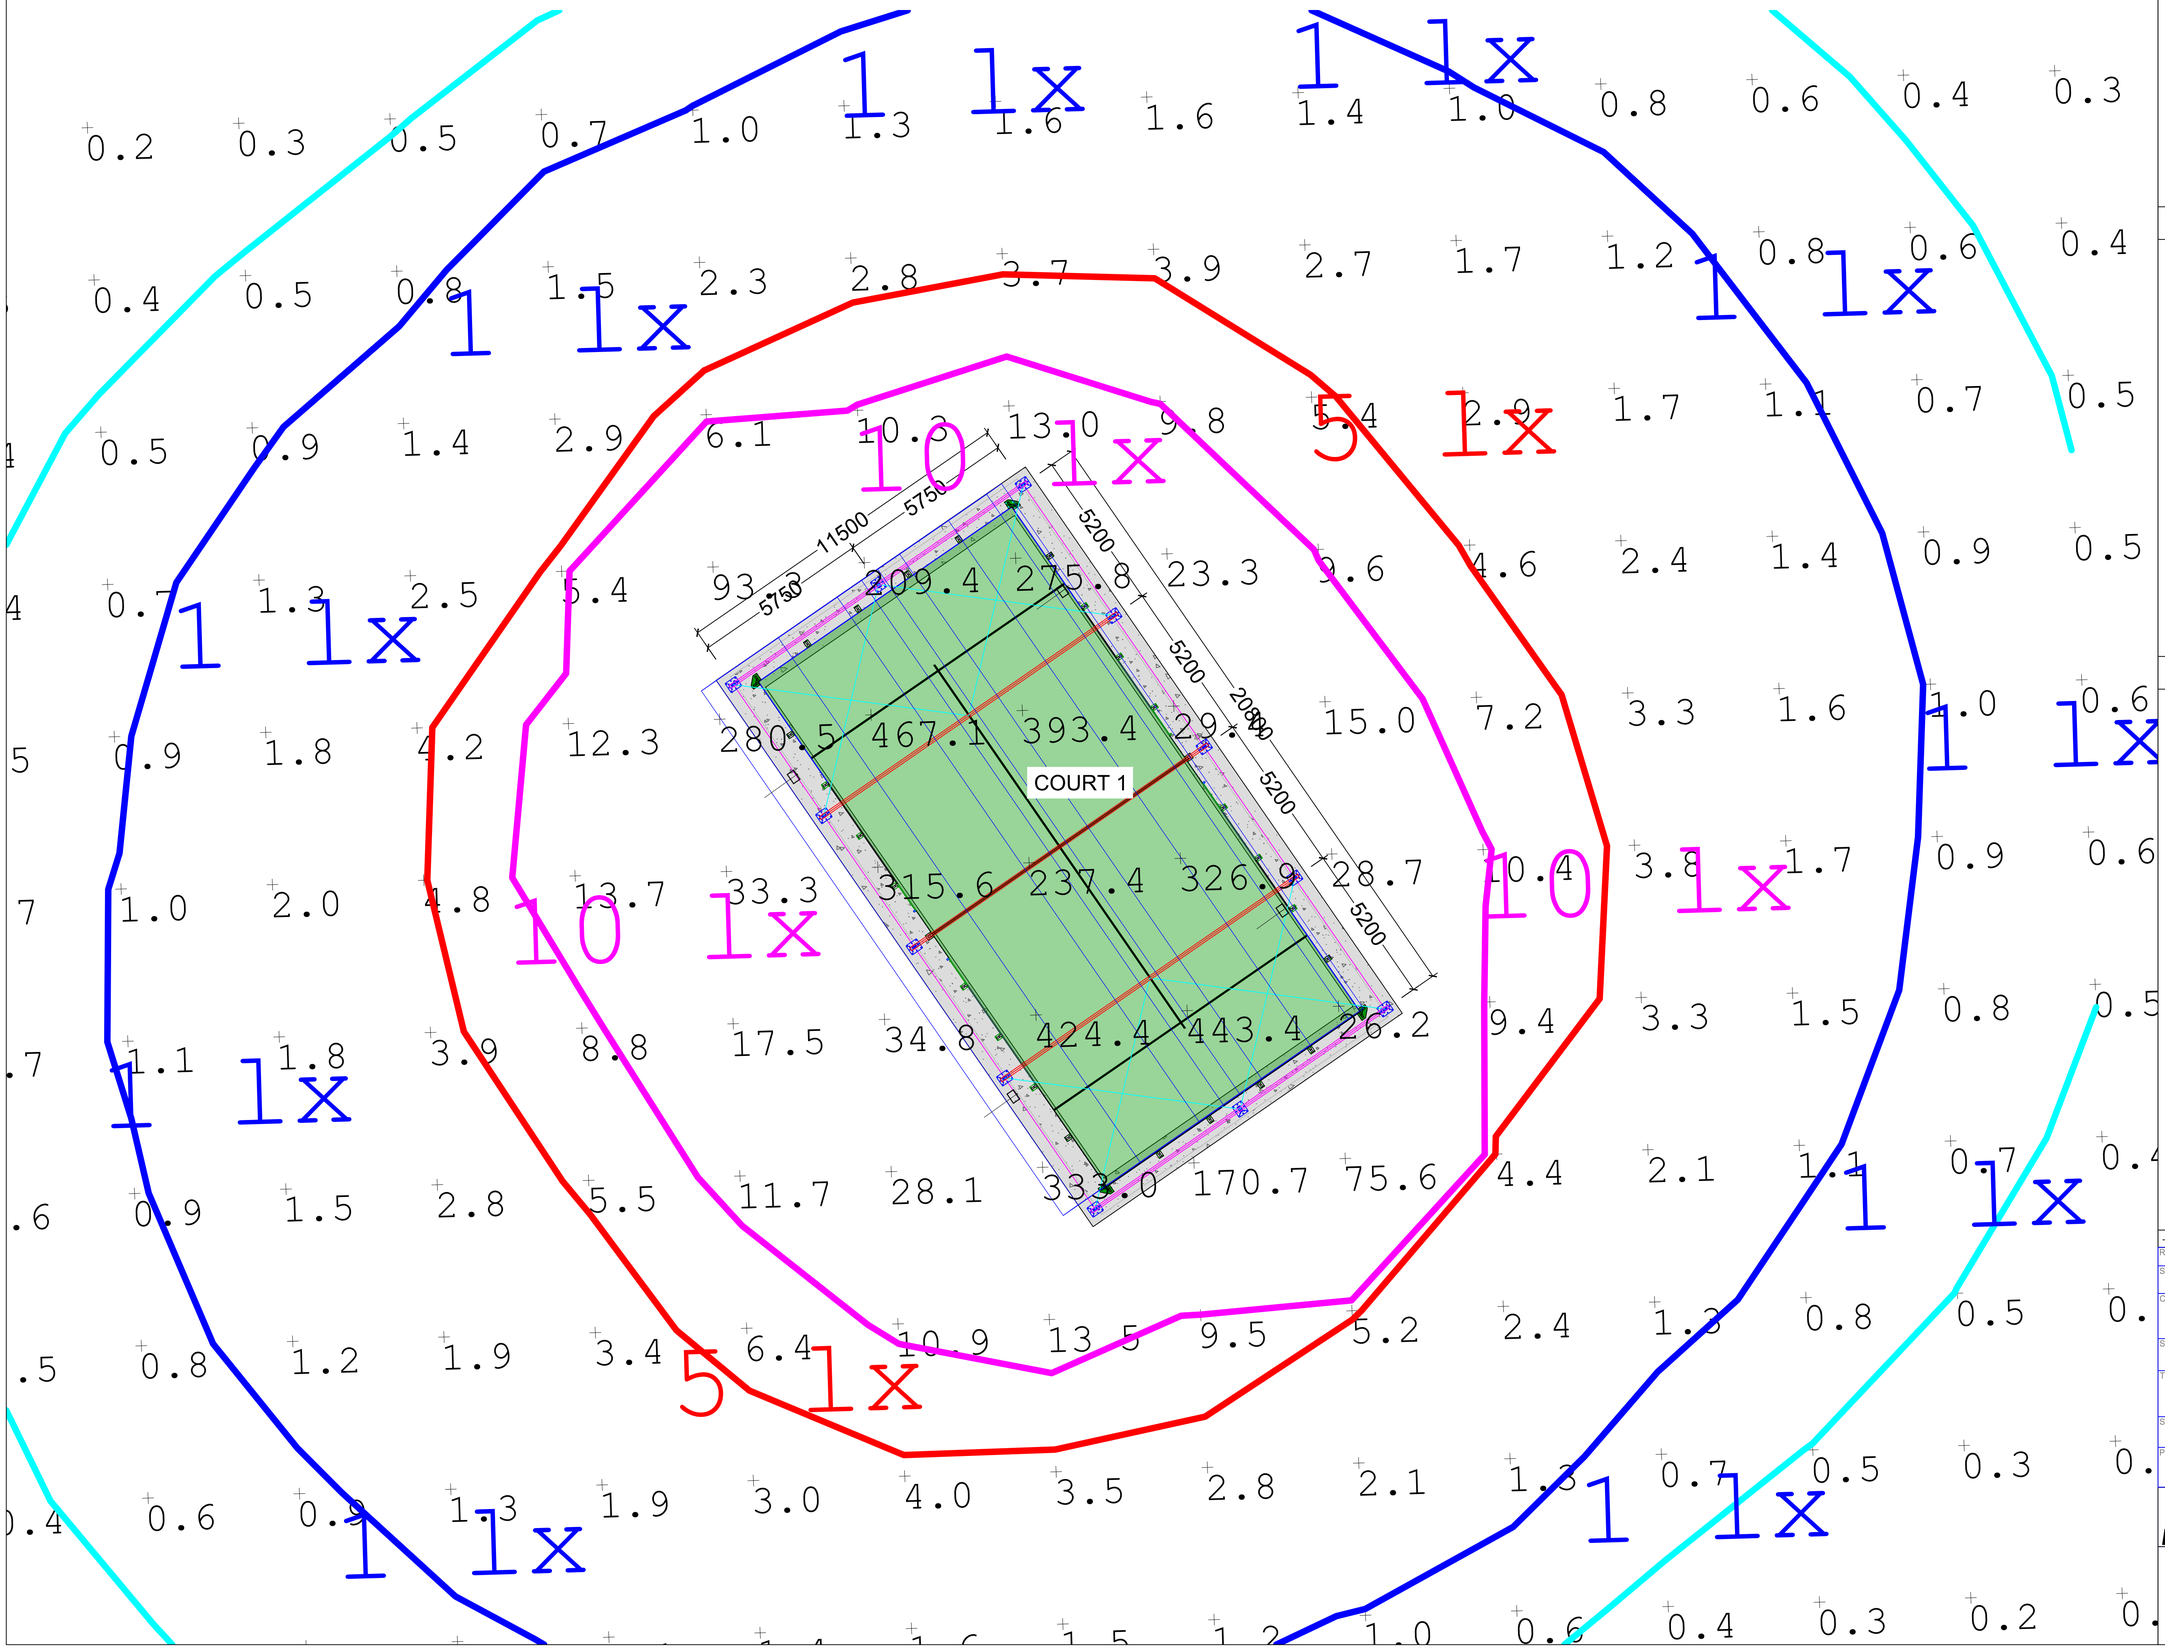

1:100

2m 0 2m 4m 6m

N

KEY

- Concrete foundation
- Courts carpet

NOTES

Canopy based on:
Okatent, Single Padel, TopSpin 5.2

REV:	DESCRIPTION:	BY:	DATE:
-	-	-	-

STATUS: PLANNING

CLIENT: Peter Mullins

SITE: South Hampstead

TITLE: LIGHTING CALCULATION

SCALE:	DATE:	DRAWN:	CHECKED:
1:100	15.09.22	LS	AP

PROJECT No:	DRAWING No:	REVISION:
1068	006	A

PADELTECH

Head office
Unit 12, 4-5 Lochside Way, Edinburgh, EH12 9DT
+44(0)131 581 8683
Southern office
Suite 3, Lake View House, Wilton Drive, Tournament Fields, Warwick, CV34 6RG
+44(0)1926 679 586