Walkerbushe
Architects

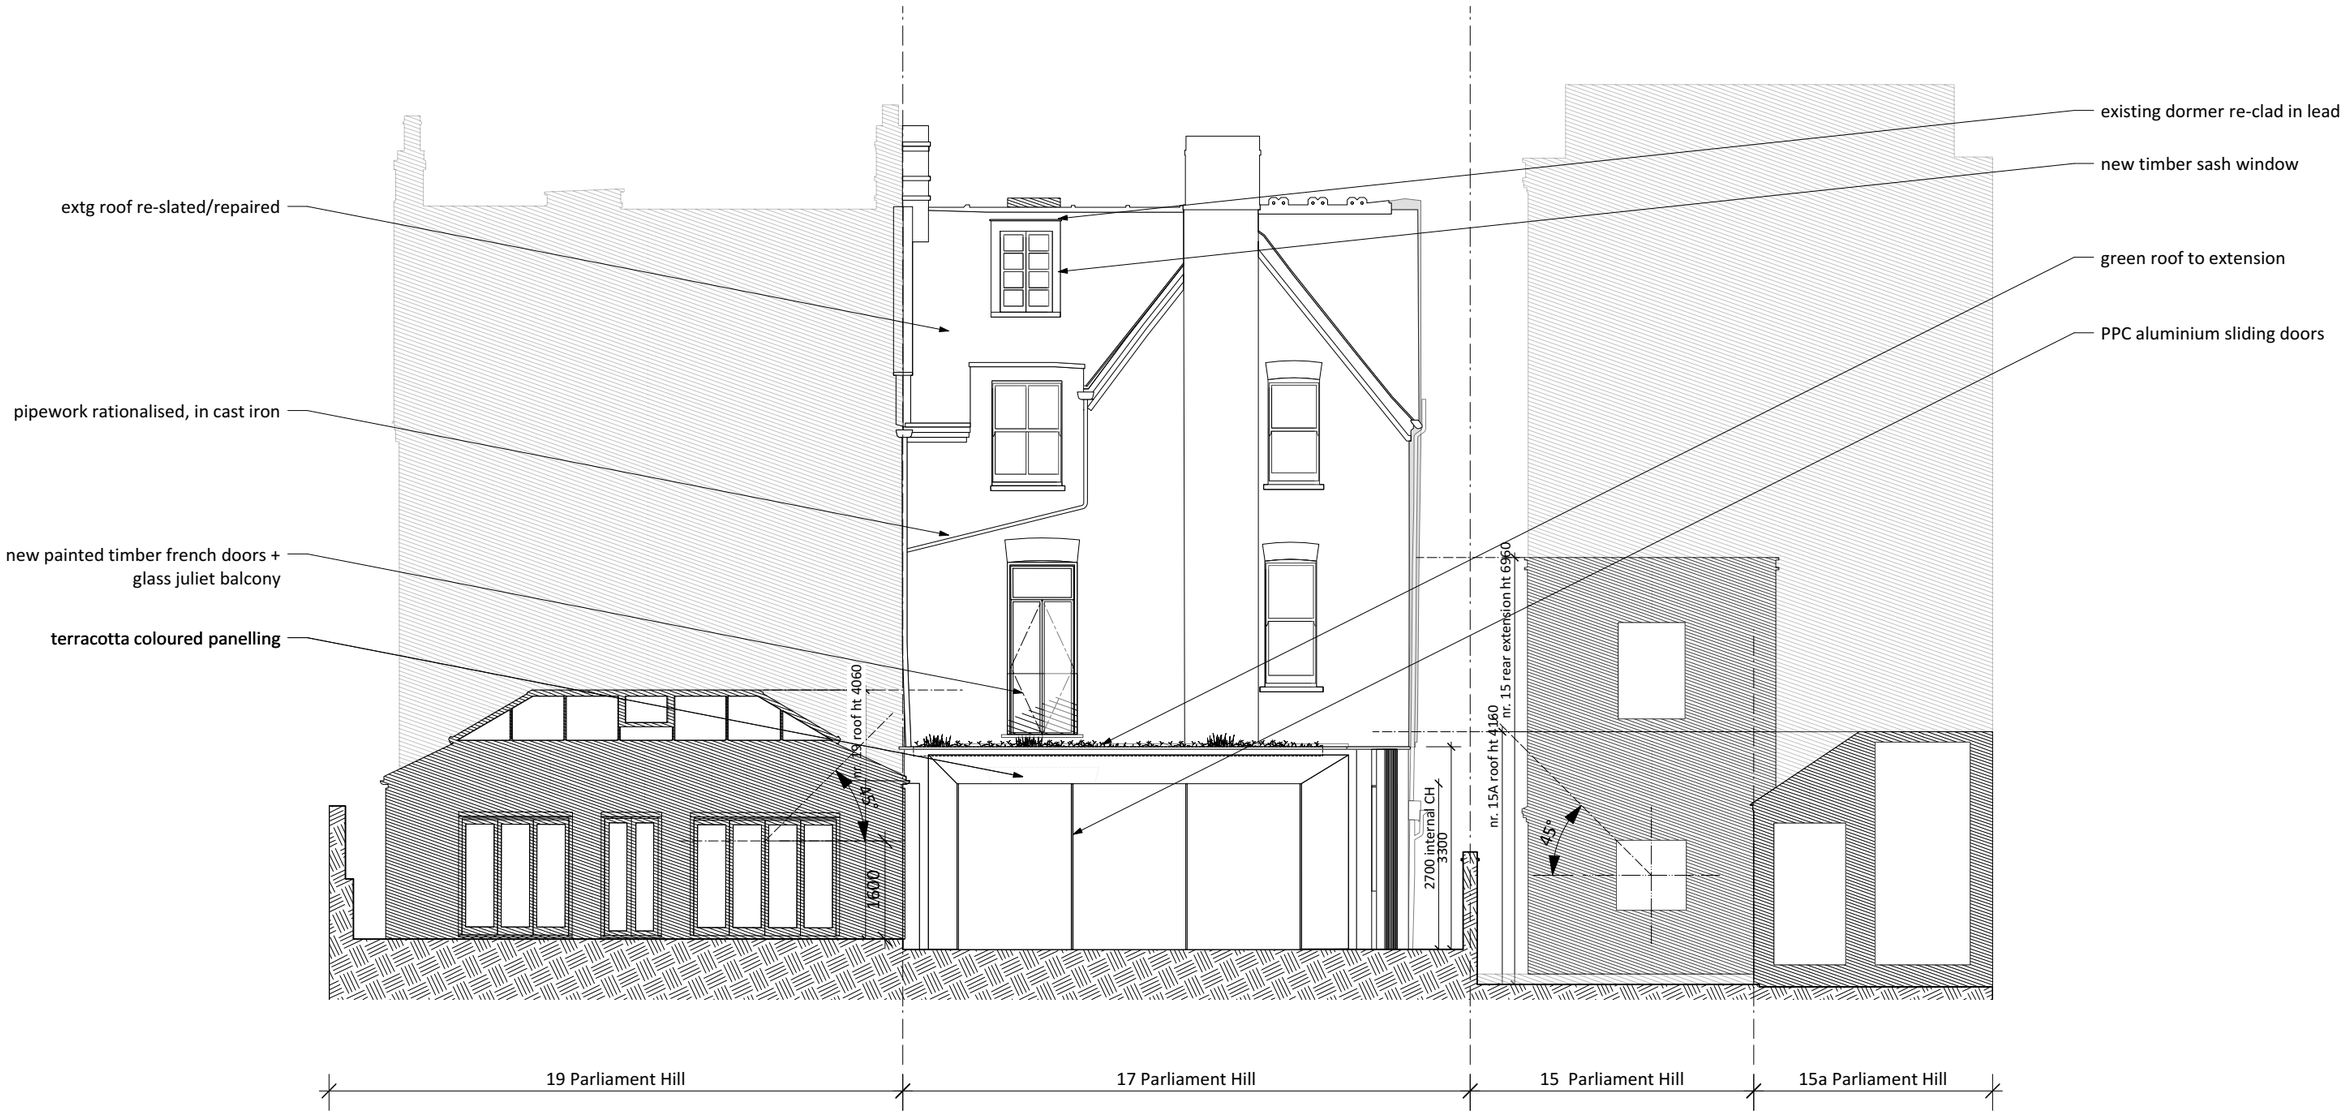


1 rear elevation_as proposed
Scale: 1:100

0m 1 2 3 4 5

/ 15/02/22 Issued for planning

Walkerbushe Architects
6 Highbury Corner
London N5 1RD

+44 (0) 20 7697 0707
studio@walkerbushe.co.uk

walkerbushe.co.uk

**Do not scale this drawing.**
**Check all dimensions site.**

**Refer to all other relevant drawings and specifications.**

**In case of any discrepancy or ambiguity refer to CA.**

| | | | |
|---|---|---|---|
| Project | **17 Parliament Hill** | Date | **Jan 22** |
| Subject | **Rear elevation - as proposed** | Scale | **1:100@A3** |
| Status | **For Planning** | | |
| Drg | **685_PL401** | Rev | **/** |