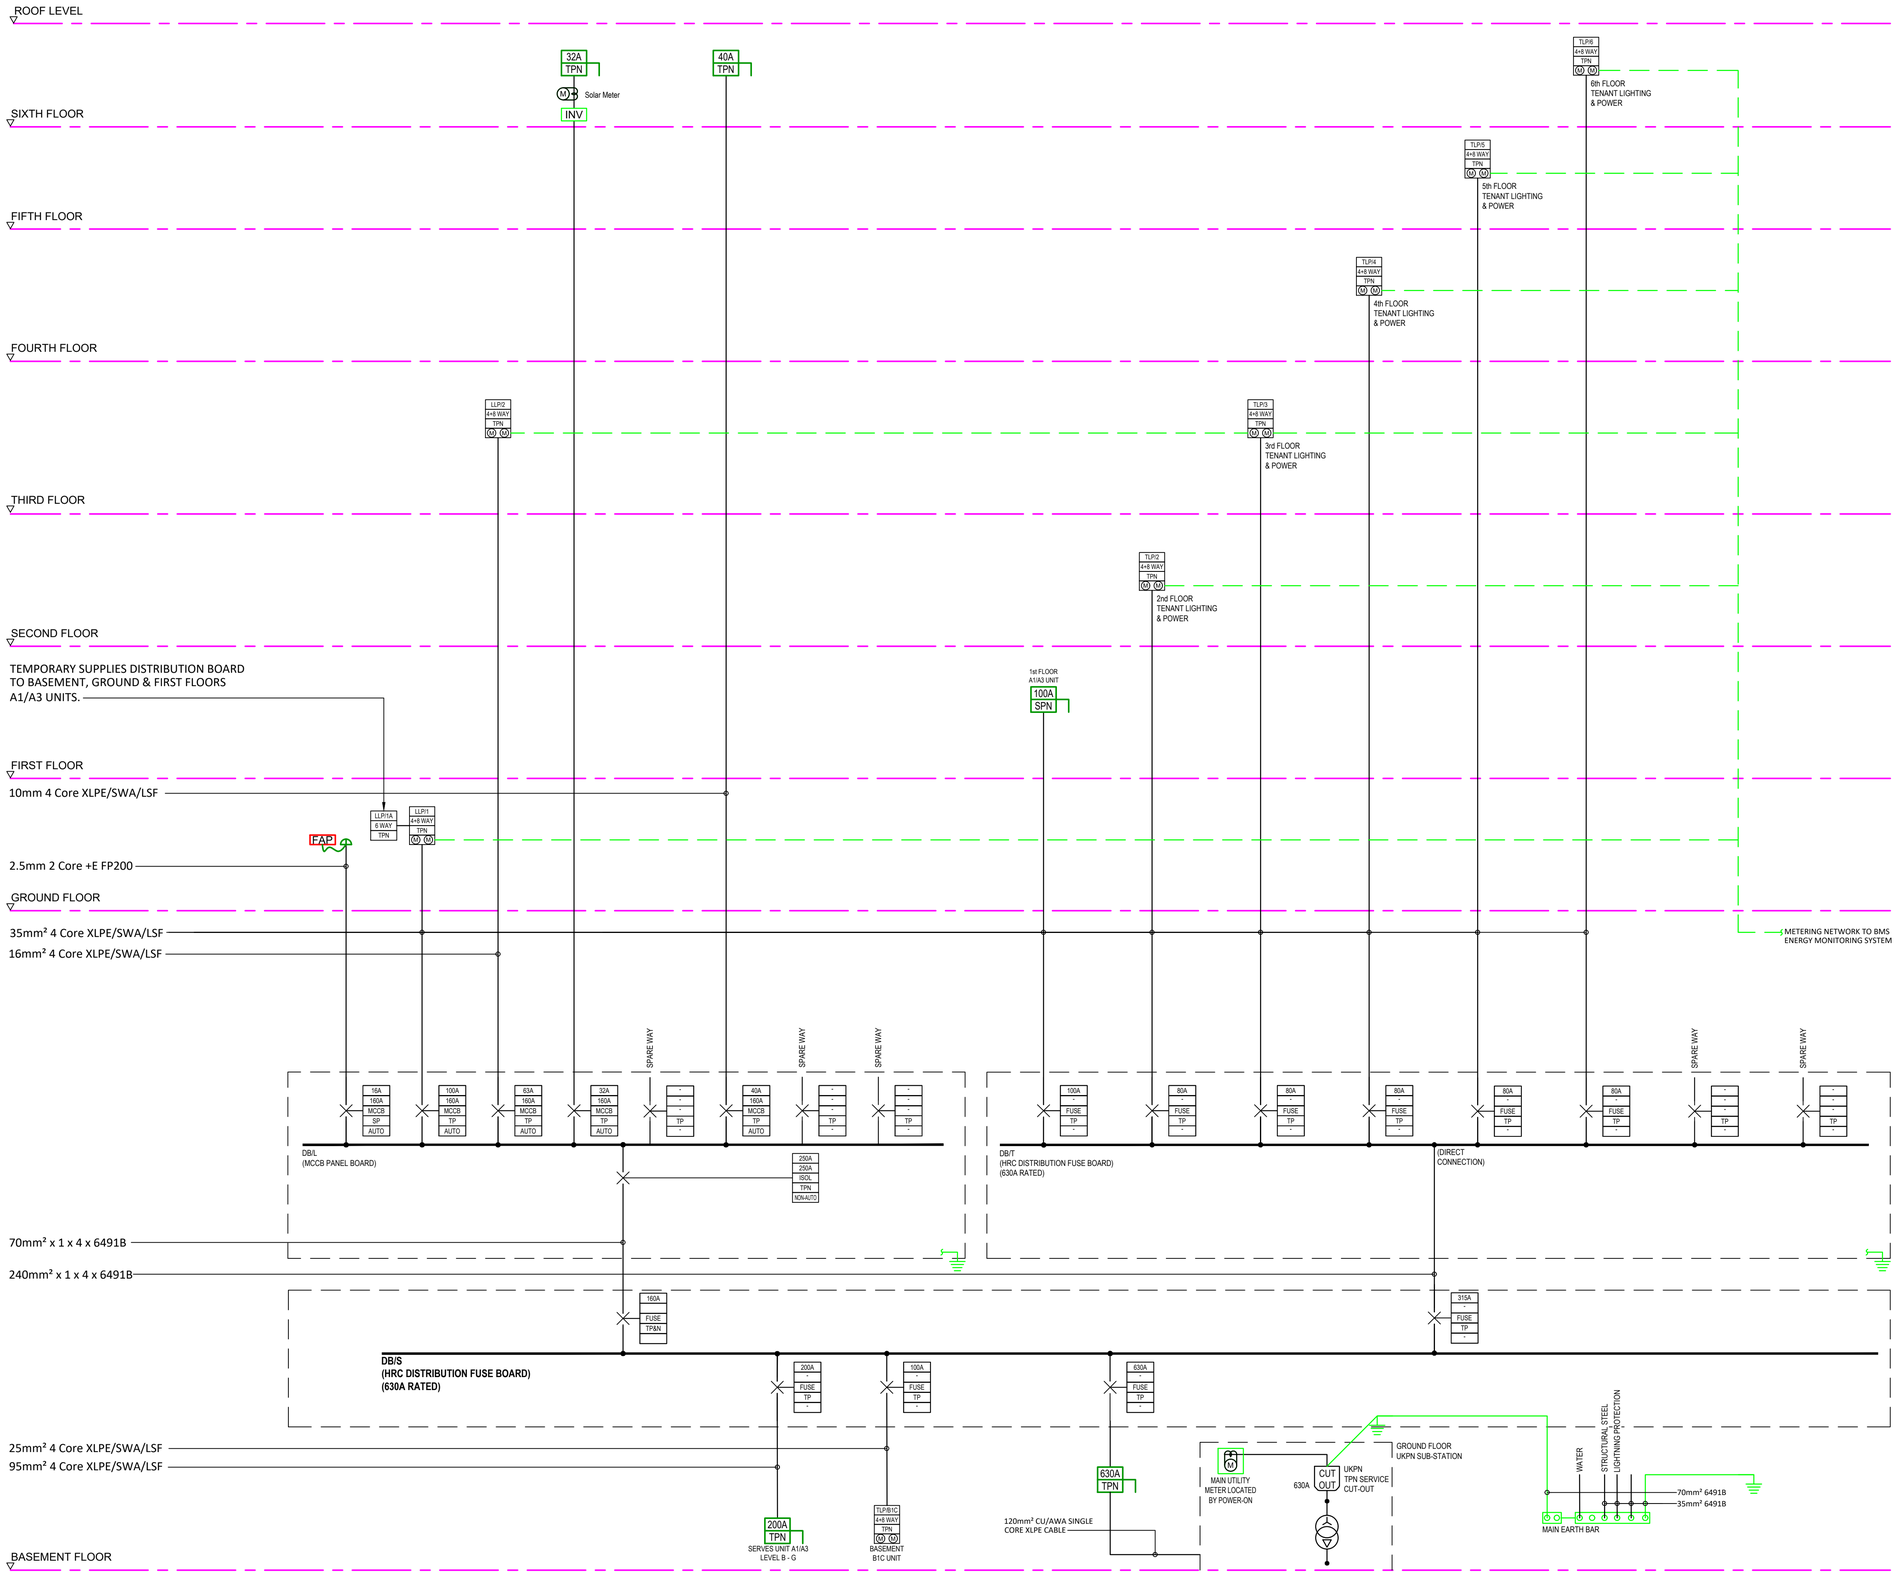

DO NOT SCALE FROM DRAWING

THIS DRAWING IS CONFIDENTIAL AND IS THE PROPERTY OF HOLMES TECHNICAL SERVICES LTD. AND MUST BE RETURNED UPON REQUEST. IT MUST NOT BE, COPIED, LENT OR EXHIBITED WITHOUT THE WRITTEN CONSENT OF HOLMES TECHNICAL SERVICES LTD.

THIS DRAWING HAS BEEN COMPILED USING THE FOLLOWING INFORMATION:

-	
-	-
-	-

NOTES:

1. SPLIT LOAD DISTRIBUTION BOARD METERS TO 'MID' COMPLIANT WITH 'MODBLES' NOTATIONAL CONNECTION FACILITY.

Legend

- Mains Metering (MID)
- A Pole — Isolator
- CUT OUT — UKPN Service Head
- Outgoing Way
- Distribution Board (Metering if Applicable)
- M — MID Metering
- M — Export Meter
- INV — Inverter

AF	AS FITTED.	07/02/22
C01	CONSTRUCTION ISSUE.	24/06/21
P01	'S3' - PRELIMINARY ISSUE.	03/03/21
REF	REVISION	DATE

AS FITTED

Holmes Technical Services Limited
216-218 Main Road, Biggin Hill, Kent, TN16 3BD
Tel: 01959 447050
Email: enquiries@weareholmes.com

Project:
20-23 GREVILLE STREET
LONDON, EC1N 8SS

Title:
LV DISTRIBUTION SCHEMATIC

Date: March 2021		*Cad Ref:* -	
Project No.: 20090	*Scale:* 1:50 @ A1	*Eng.:* MK	*Drawn:* SL
Drawing No.: HTS-XX-ZZ-SC-E-60-001			*Rev.:* AF