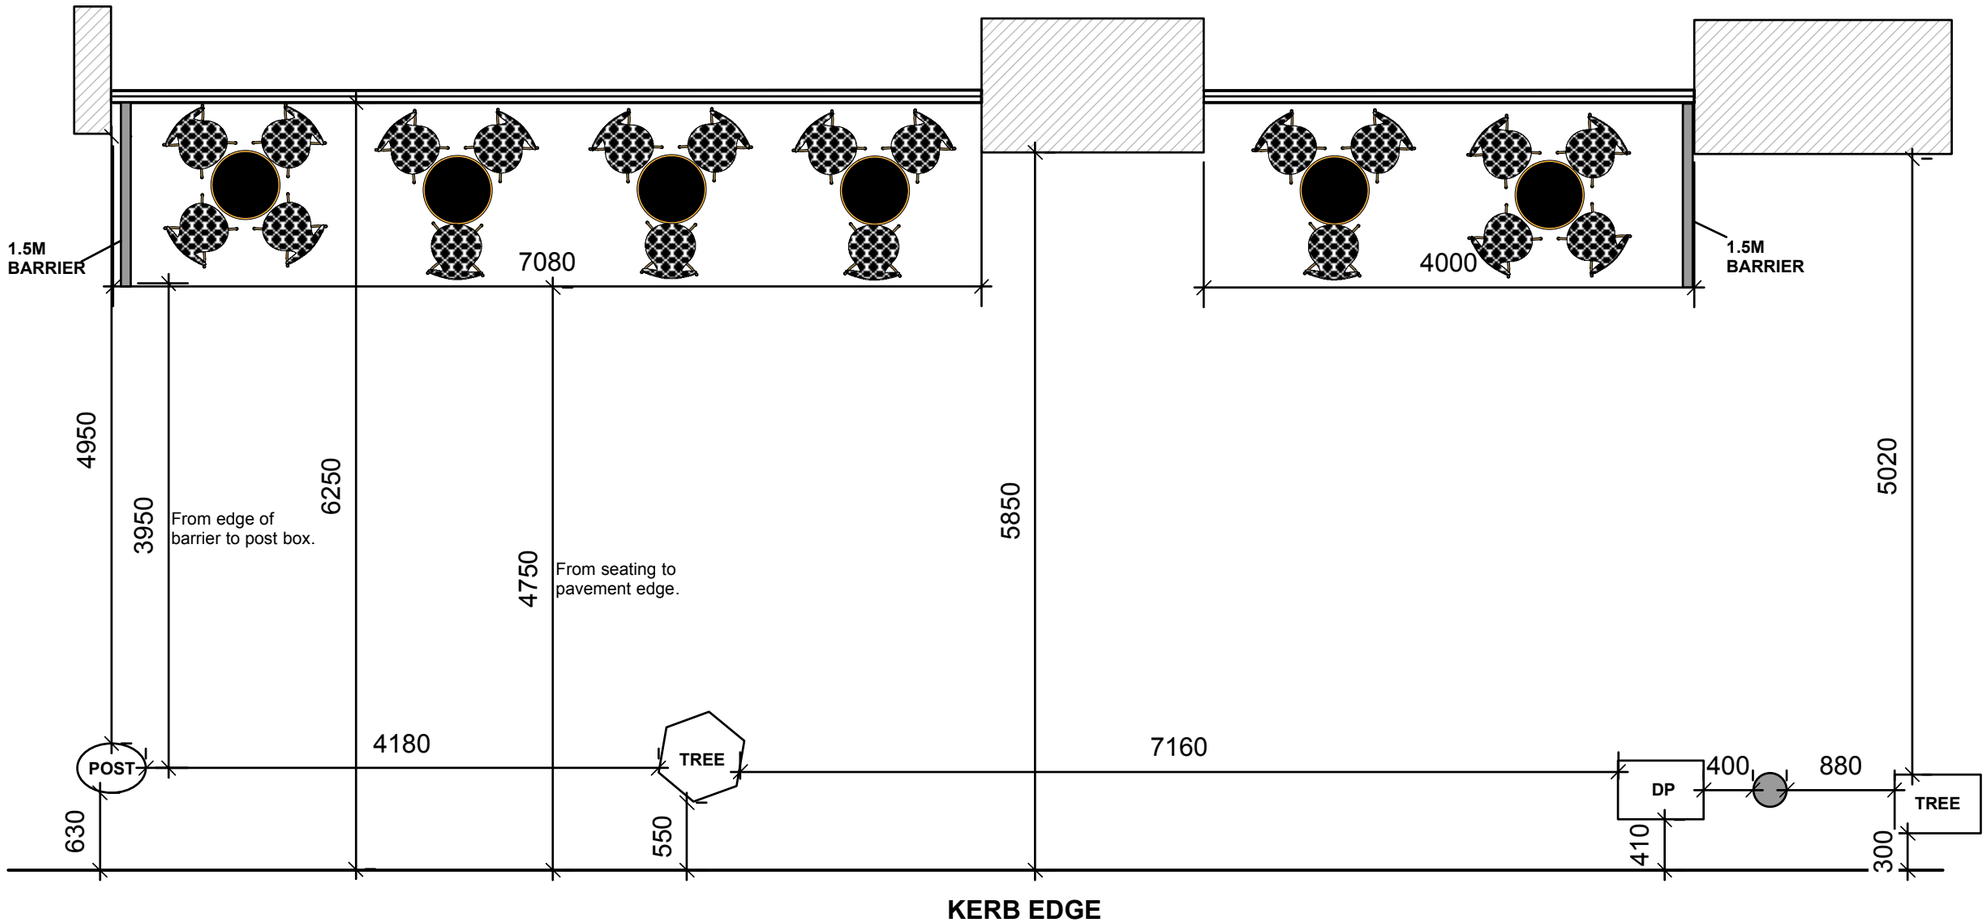

Notes

This drawing represents a performance guide upon which the contractor/subcontractor must base his/her working drawings & details. Include all necessary tolerances prior to manufacture and installation

Contractor to must undertake a full survey of the area to establish all dimensions & ensure accurate setting out.

Advise on suitability of all details shown to ensure structural stability, ease and economy of construction

Refer to digital master artwork in regard to all graphic work shown

CDM Regulations 2015
The principal designer as defined under CDM 2015 must be consulted before any action is taken as a result of the use of this drawing for any purpose, unless confirmed expressly in writing by Bedrock that we hold that duty.

Rev N°	Description	Drawn by	Date

bedrock
Bedrock Design Consultants Ltd
2nd Floor, 39 Gold Street, Northampton,
NN1 1RA
T 01604 250002
F 01604 250003
info@bedrockdesign.co.uk

Client
Caffe Nero

Project
Kingsway

Description
External Seating Layout

Scale	Drawn by	Date
1/50 @ A3	CA	23/03/17

Drawing N° CN023 - 101
Revision

This drawing is the copyright of Bedrock Design Consultants Ltd. This drawing cannot be copied, reproduced, retained or disclosed to any unauthorised person without prior permission in writing from the designer.