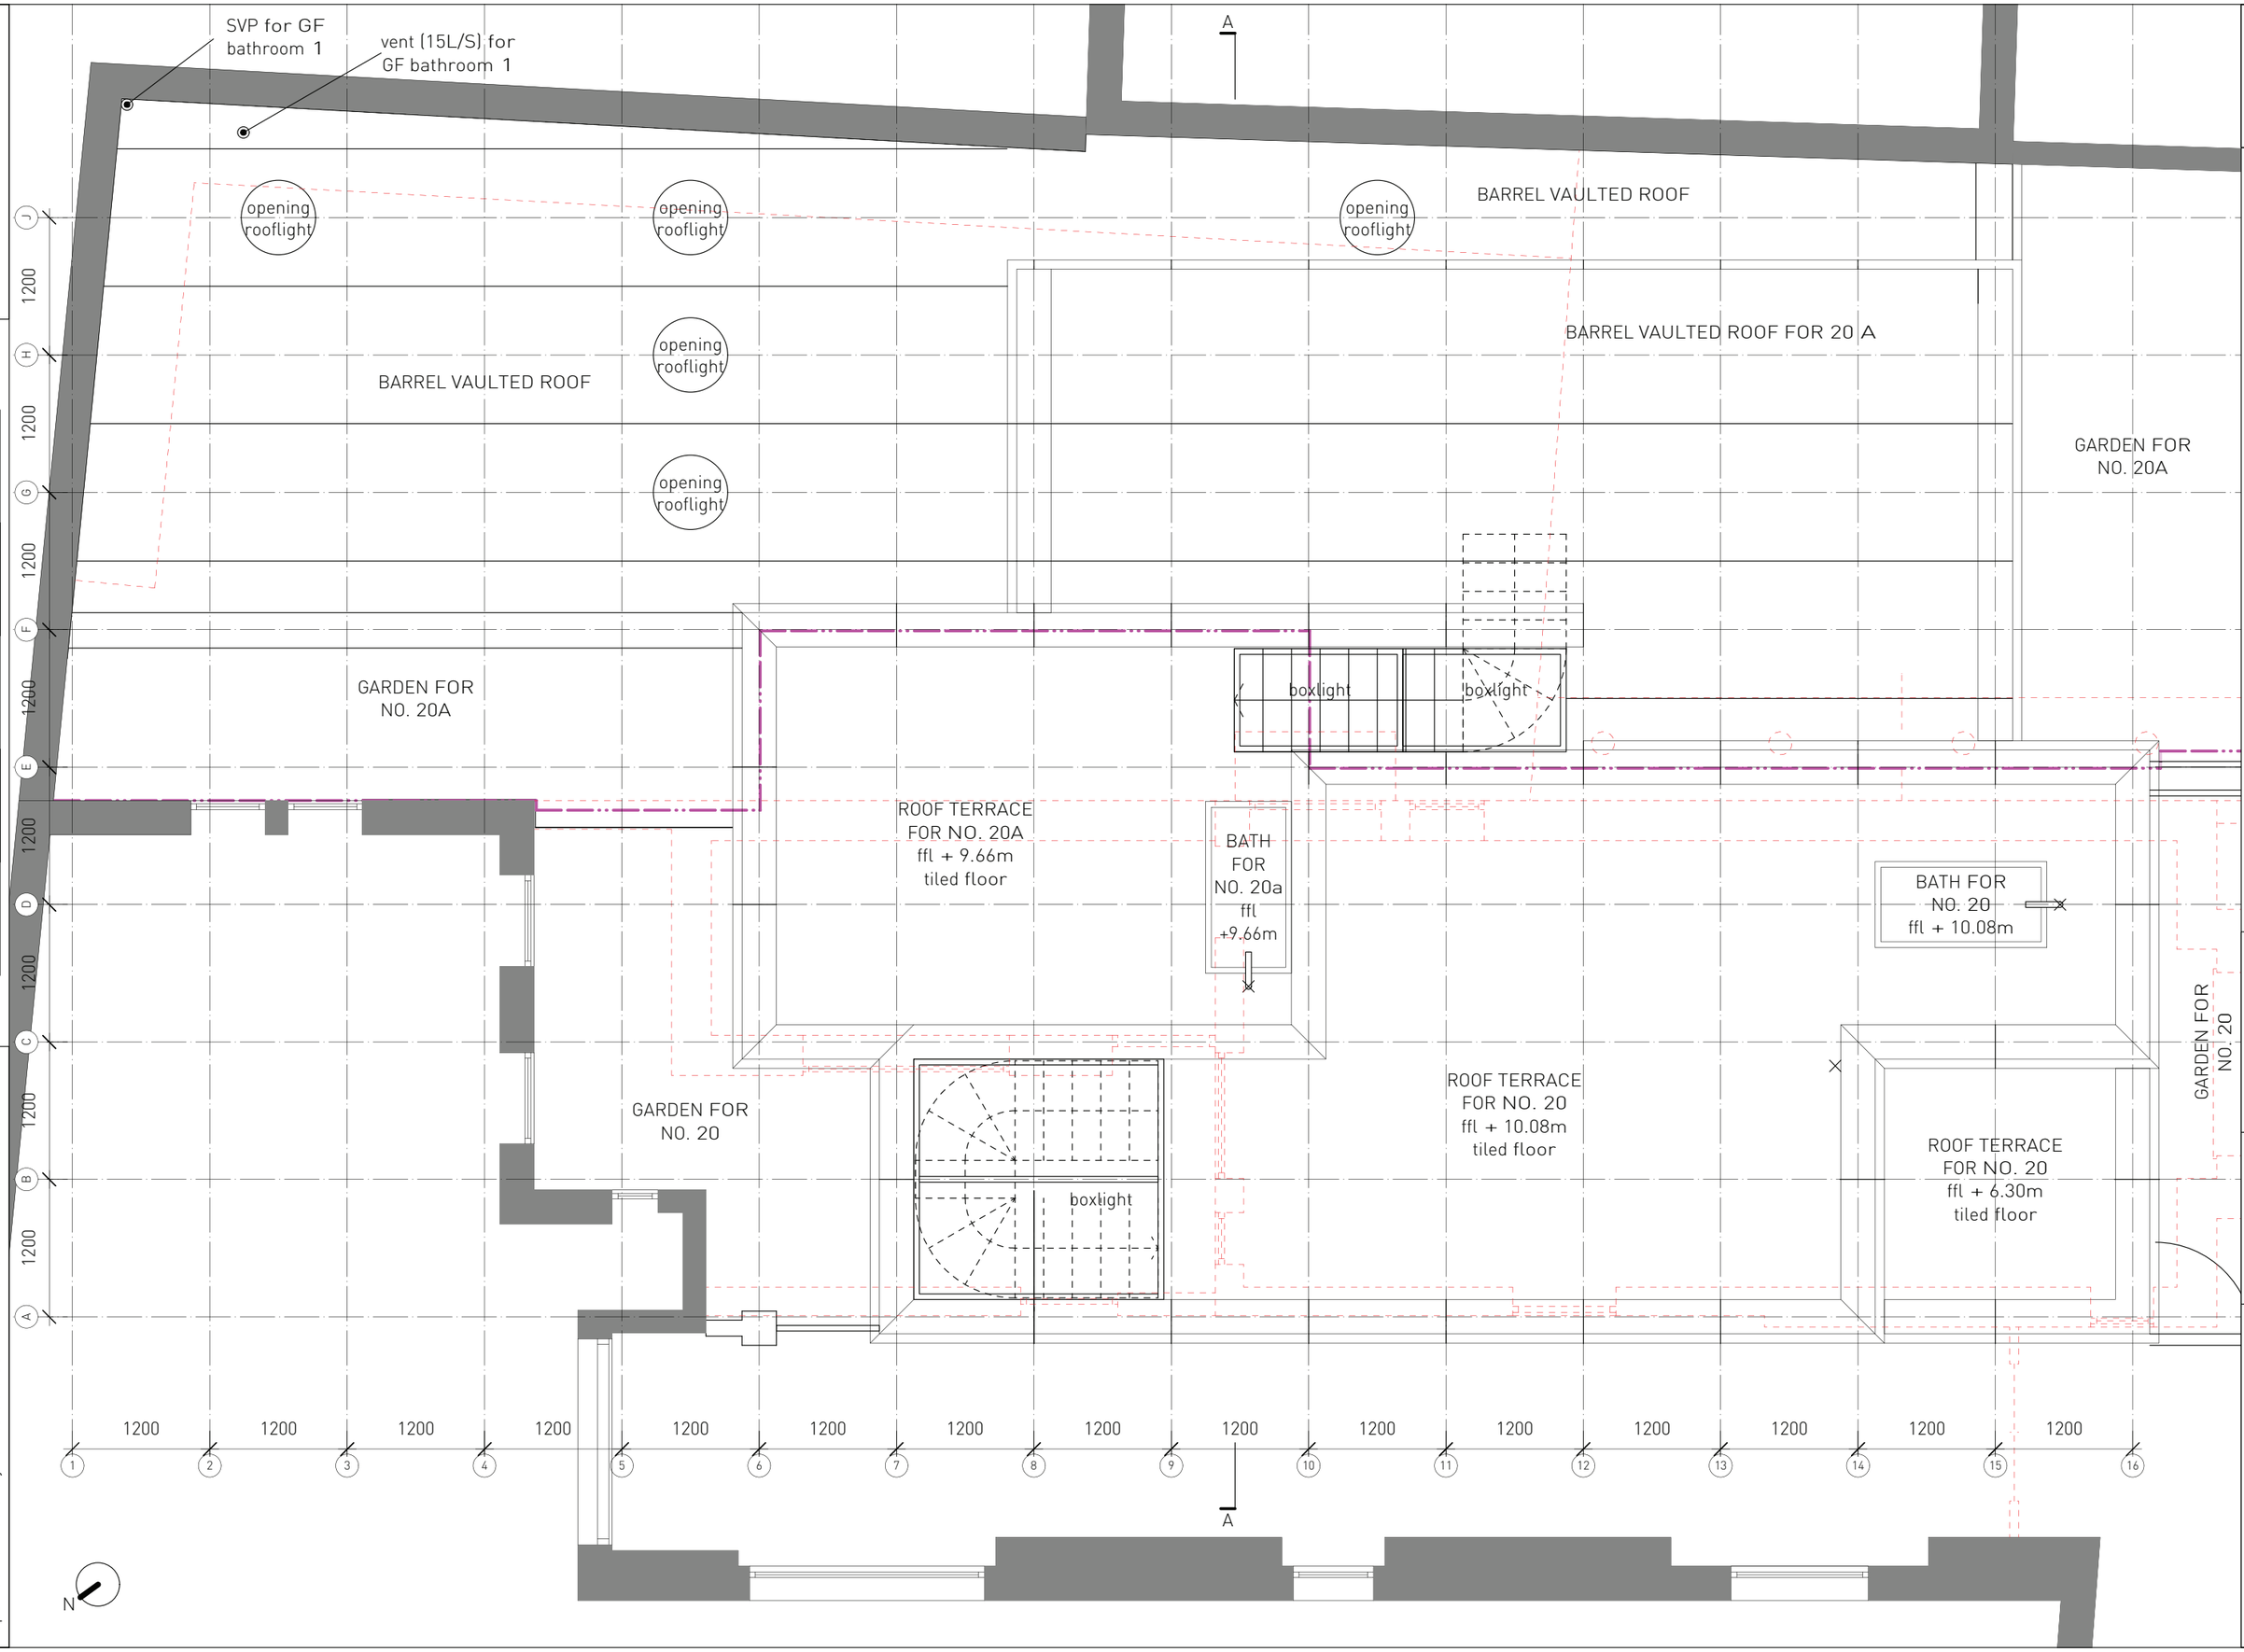

Notes: Any descrepeancies on this drawing with other documents to be reported immediately to the Conract Administrator for clarification

Copyright of Peter Morris Architects

201 - 304 rev J

Peter Morris Architects 465C Hornsey Road, London N19 4DR www.petermorris architects.com

FOR PLANNING
13.01.2020

Title: DETAILED ROOF PLAN 1:50

Client: Emily Kennedy
Site: 20 Vicars Road, London NW5 4NL