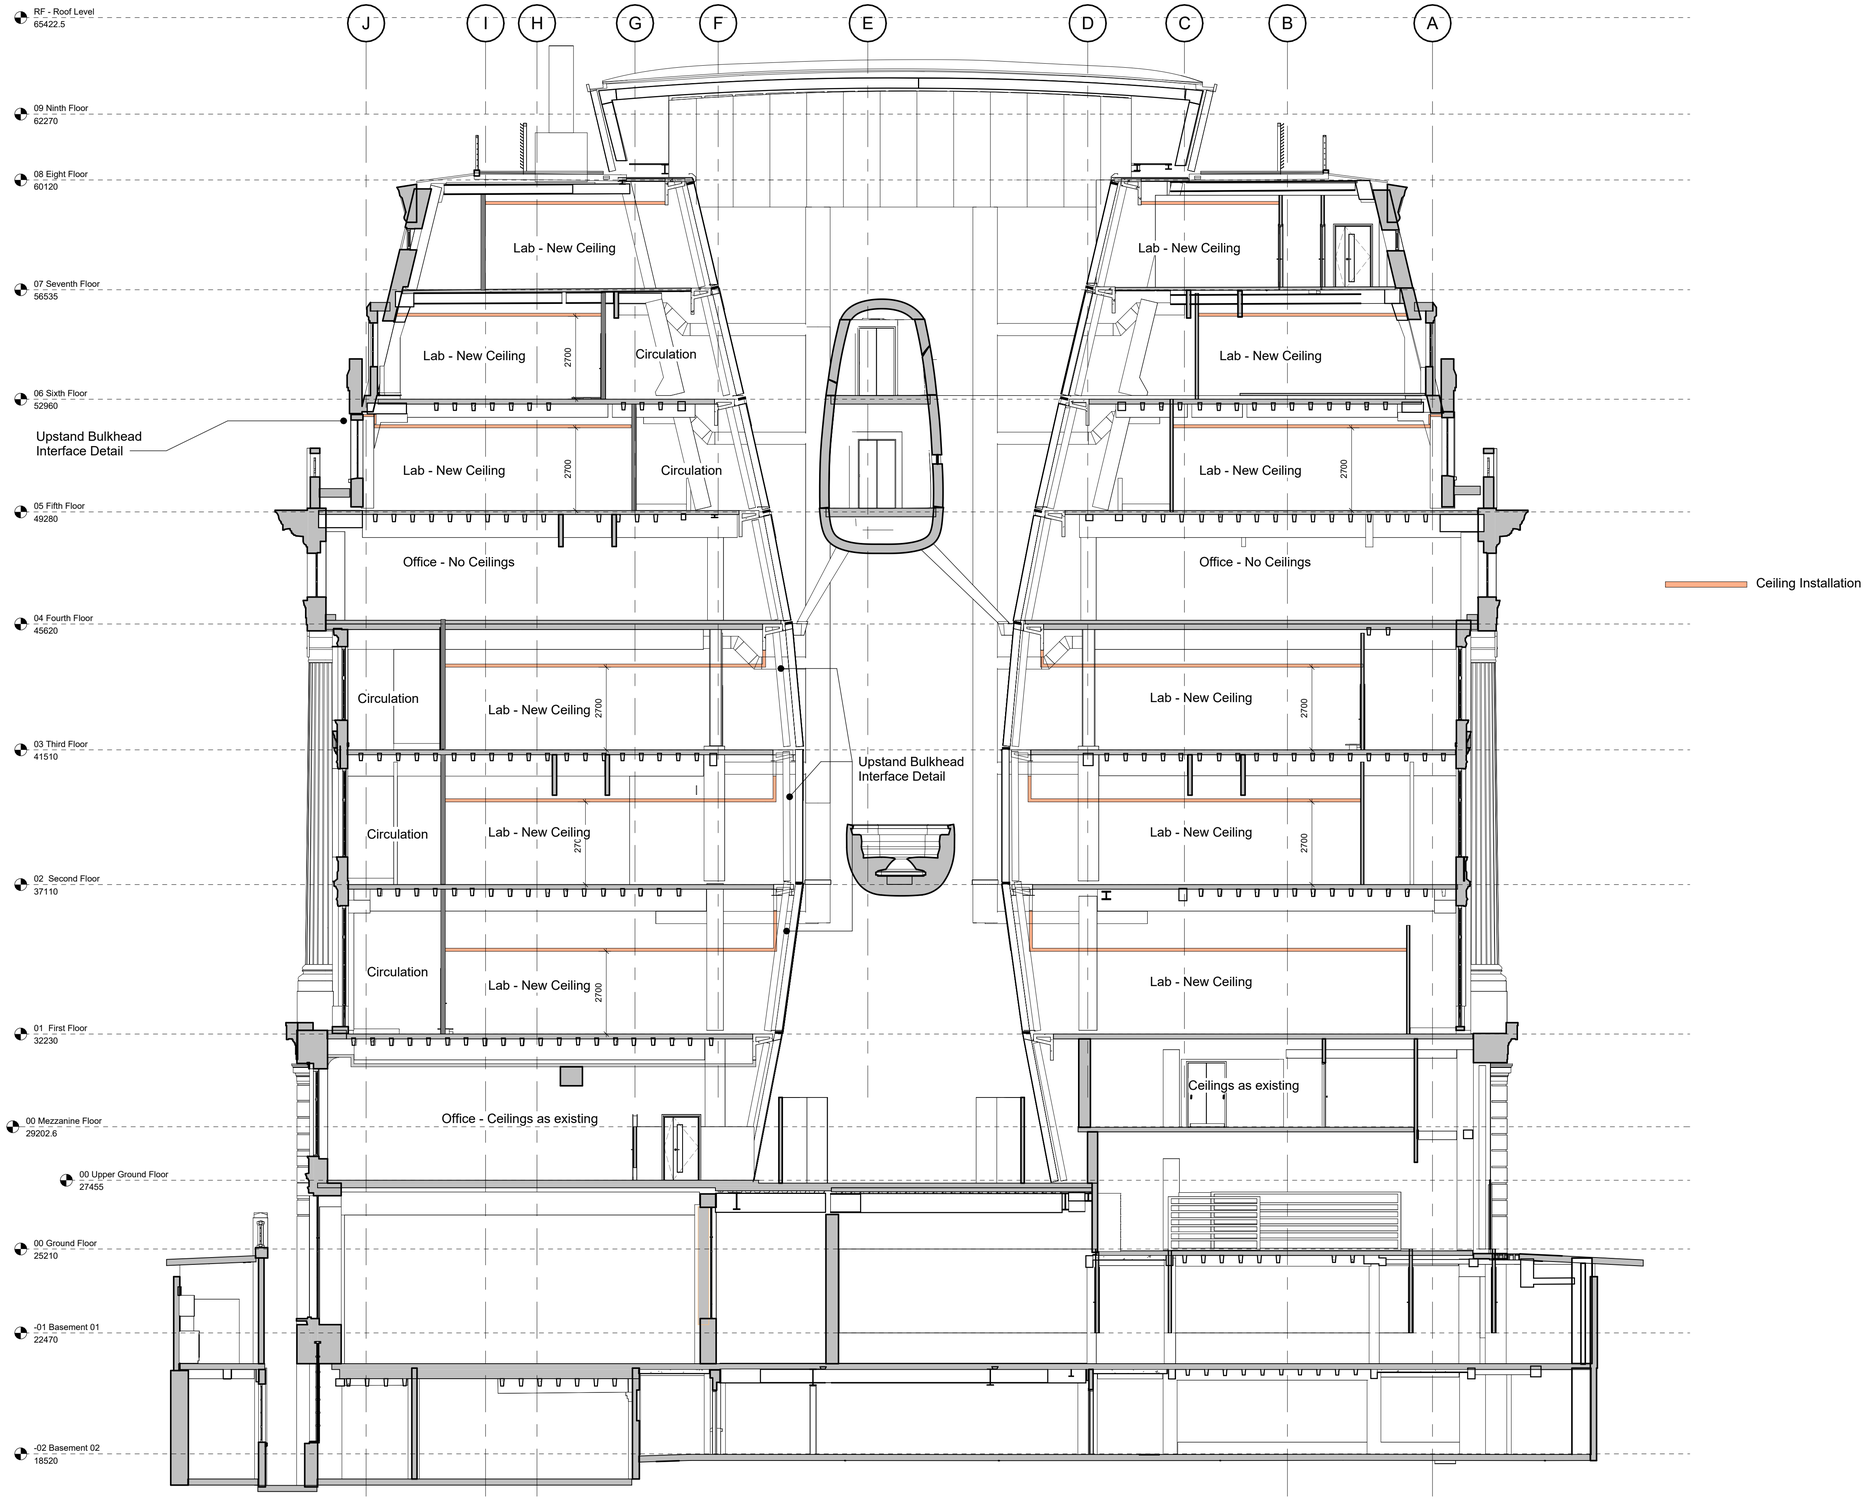

1 Section A - Proposed – South Atrium

1 : 100

The copyright of this drawing is vested with Corstorphine & Wright Ltd and must not be copied or reproduced without the consent of the company.

Rev.	Description	Date	Drw.	Chk.
T00	FOR PLANNING	01/07/2022	RS	ATJ

Client:
Oxford Victoria House Ltd.

Project:
21593 - Victoria House

Drawing Title:
Ceiling Principles - Sketch 63 - For Planning

Drawing Status:
SKETCH

Corstorphine & Wright

London Studio
One Mortimer Street, London, W1T 3JA
020 7842 0820

corstorphine-wright.com

Drawing No.	Revision
21593-SK63	T00

Drawn	Checked	Paper Size	Scale	Date
FS	RW	A1	1 : 100	07/11/21