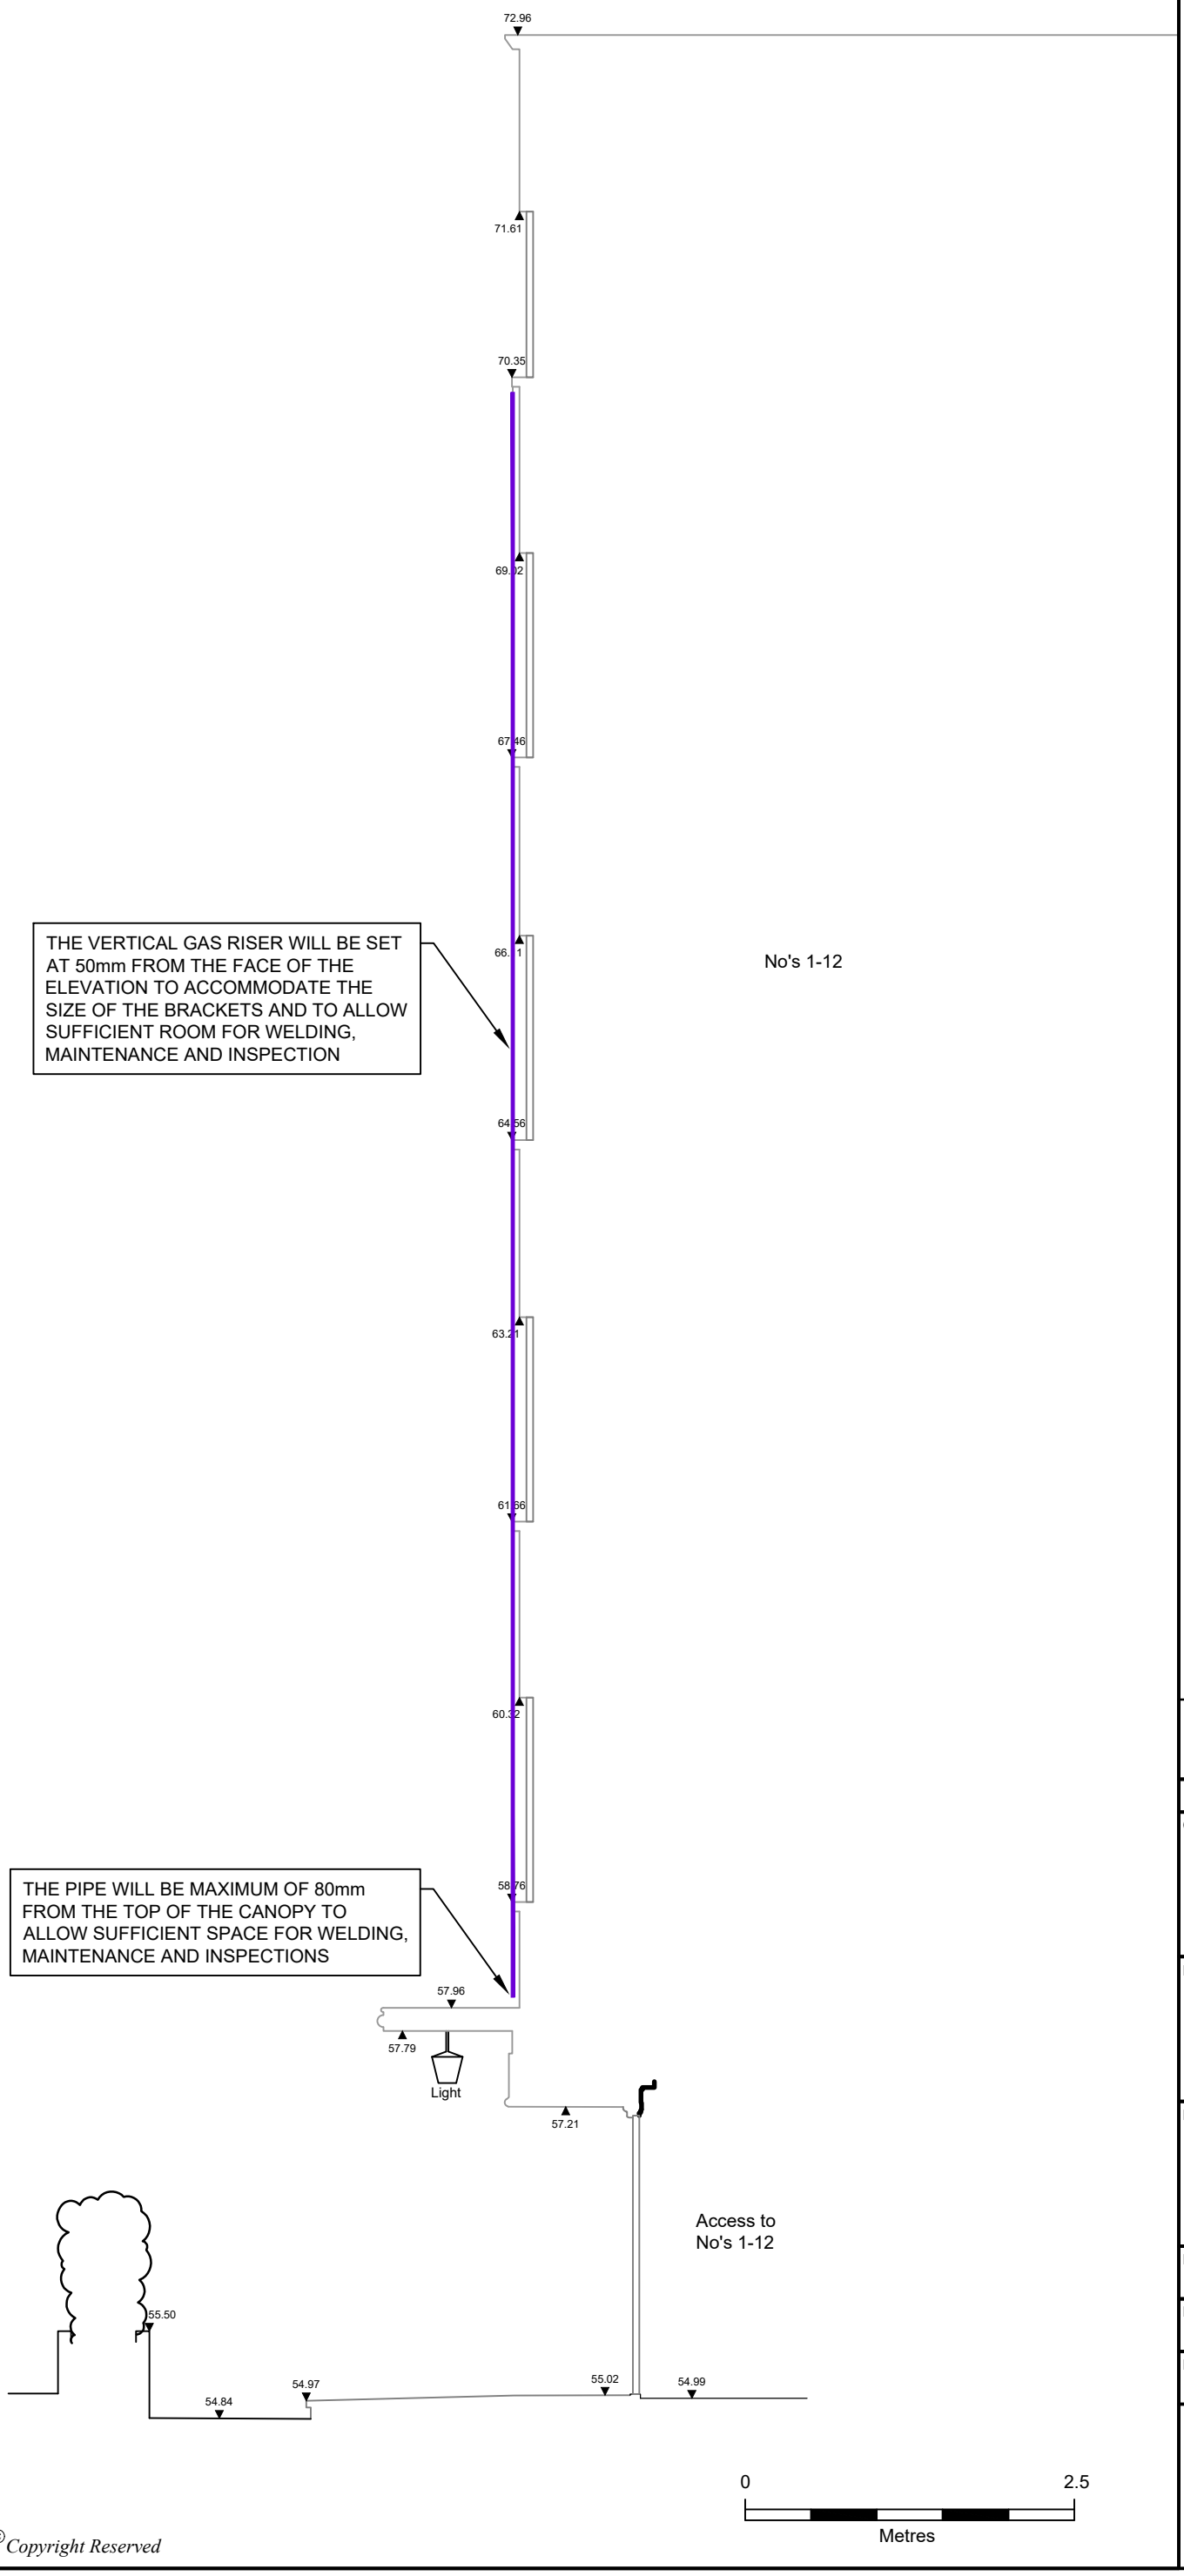

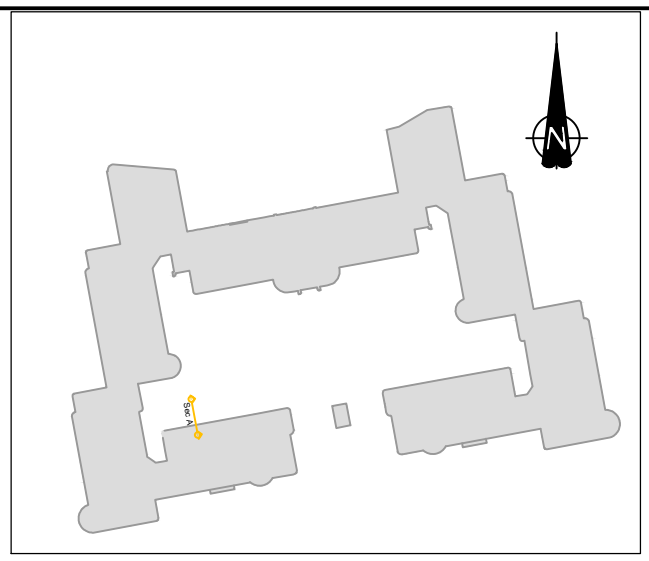

KEY PLAN
SCALE 1:1250

KEY

EXTENT OF PROPOSED EXTERNAL GAS PIPEWORK

REVISION	DETAILS	DATE	DR'N	CHK'D	APP'D
A	FIRST ISSUE	18-10-22	DR	SJ	CB

CLIENT
CADENT GAS LIMITED

PROJECT
REGENCY LODGE

DRAWING TITLE
PROPOSED PIPEWORK AROUND FACE OF BUILDING SECTION A-A

DRG No.	REV
CA12599-018	A

DRG SIZE	SCALE	DATE
A3	1:50	14-09-22

DRAWN BY	CHECKED BY	APPROVED BY
DR	SJ	CB

wardell armstrong

BIRMINGHAM | TEL 0121 580 0909
WWW.WARDELL-ARMSTRONG.COM

BOLTON, CARDIFF, CARLISLE, EDINBRUGH, GLASGOW, LONDON, MANCHESTER, NEWCASTLE UPON TYNE, SHEFFIELD, STOKE ON TRENT

© Copyright Reserved

N:\CA\CA12599 - REGENCY LODGE PLANNING LBC\03 - DESIGN\AUTOCAD\CA12599-018-A PROPOSED PIPEWORK AROUND FACE OF BUILDING.DWG