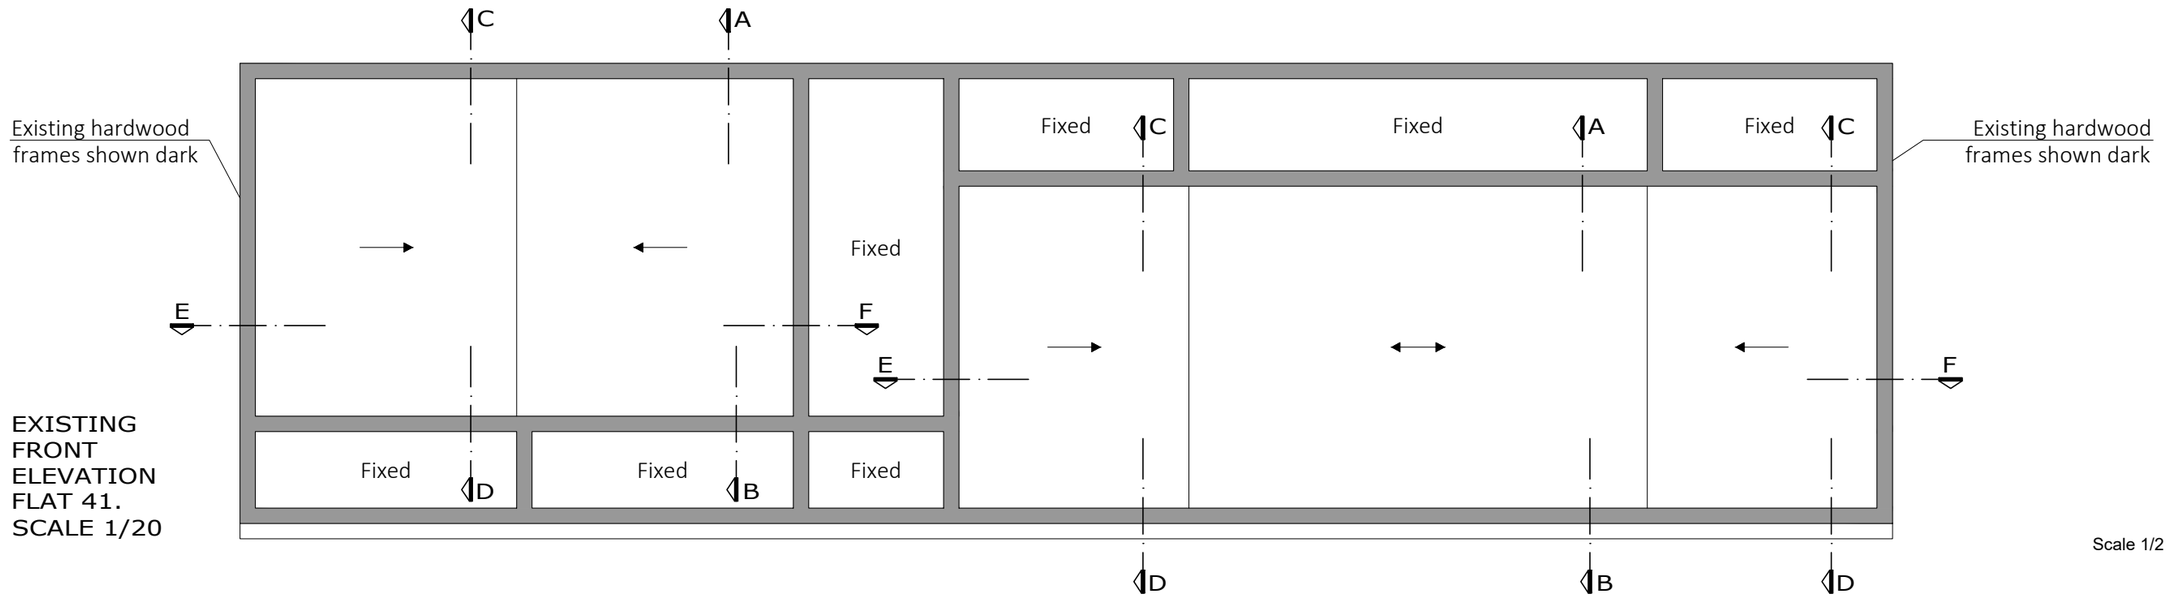

EXISTING FRONT ELEVATION FLAT 41. SCALE 1/20

Scale 1/2

0 0.02 0.04 0.06 0.08 0.1m

Scale 1/20

0 0.2 0.4 0.6 0.8 1m

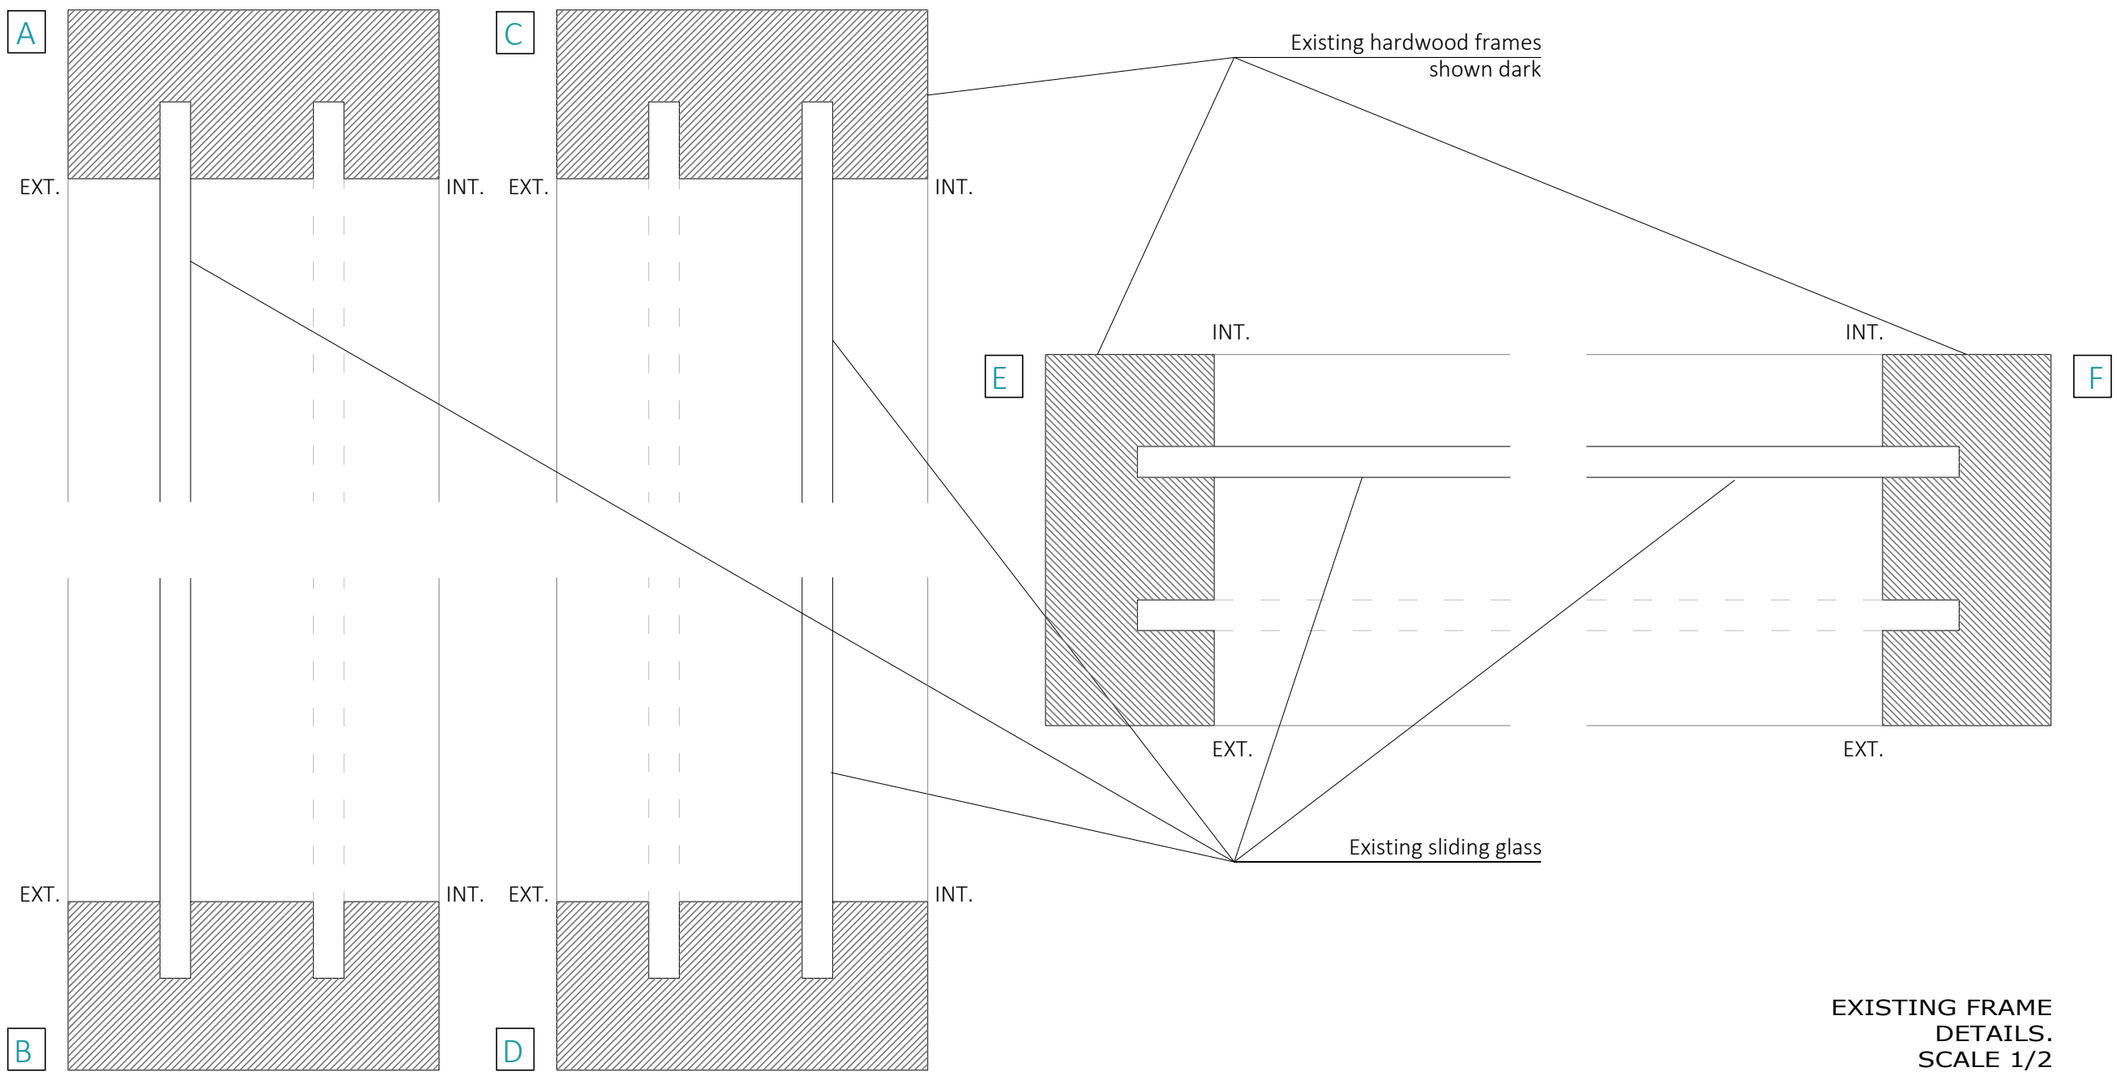

EXISTING FRAME DETAILS. SCALE 1/2

projection ARCHITECTS

8, 12 LANCASTER GROVE
LONDON
NW3 4NX

TEL. 02078 134592
ARCHITECT@PROJECTIONARCHITECTS.COM
WWW.PROJECTIONARCHITECTS.COM

RIBA Chartered Practice

arb Architects Registration Board

PLEASE NOTE

1. All dimensions to be verifiedon site.
2. All dimensions are in milimeters.
3. No work shall commence until all approvals and agreements have been obtained. These include, Planning, Building Regulations, Thames Water and party Wall.
4. The Copyright of this drawing belongs to Projection Architects Ltd.

CLIENT
MR. PATRICK O'DONOVAN

PROJECT
WINDOWS REPLACEMENT

ADDRESS
Flat 41, Romney Court
Haverstock Hill
London
NW3 4RX

TITLE
DETAILS
Existing Front Windows

DATE	PROJECT NUM:
16/11/2022	P-22.060
SCALE 1/20 _ 1/2 (@ A3)	DRAWING NUM: A-03
REV. A / STATUS PL	