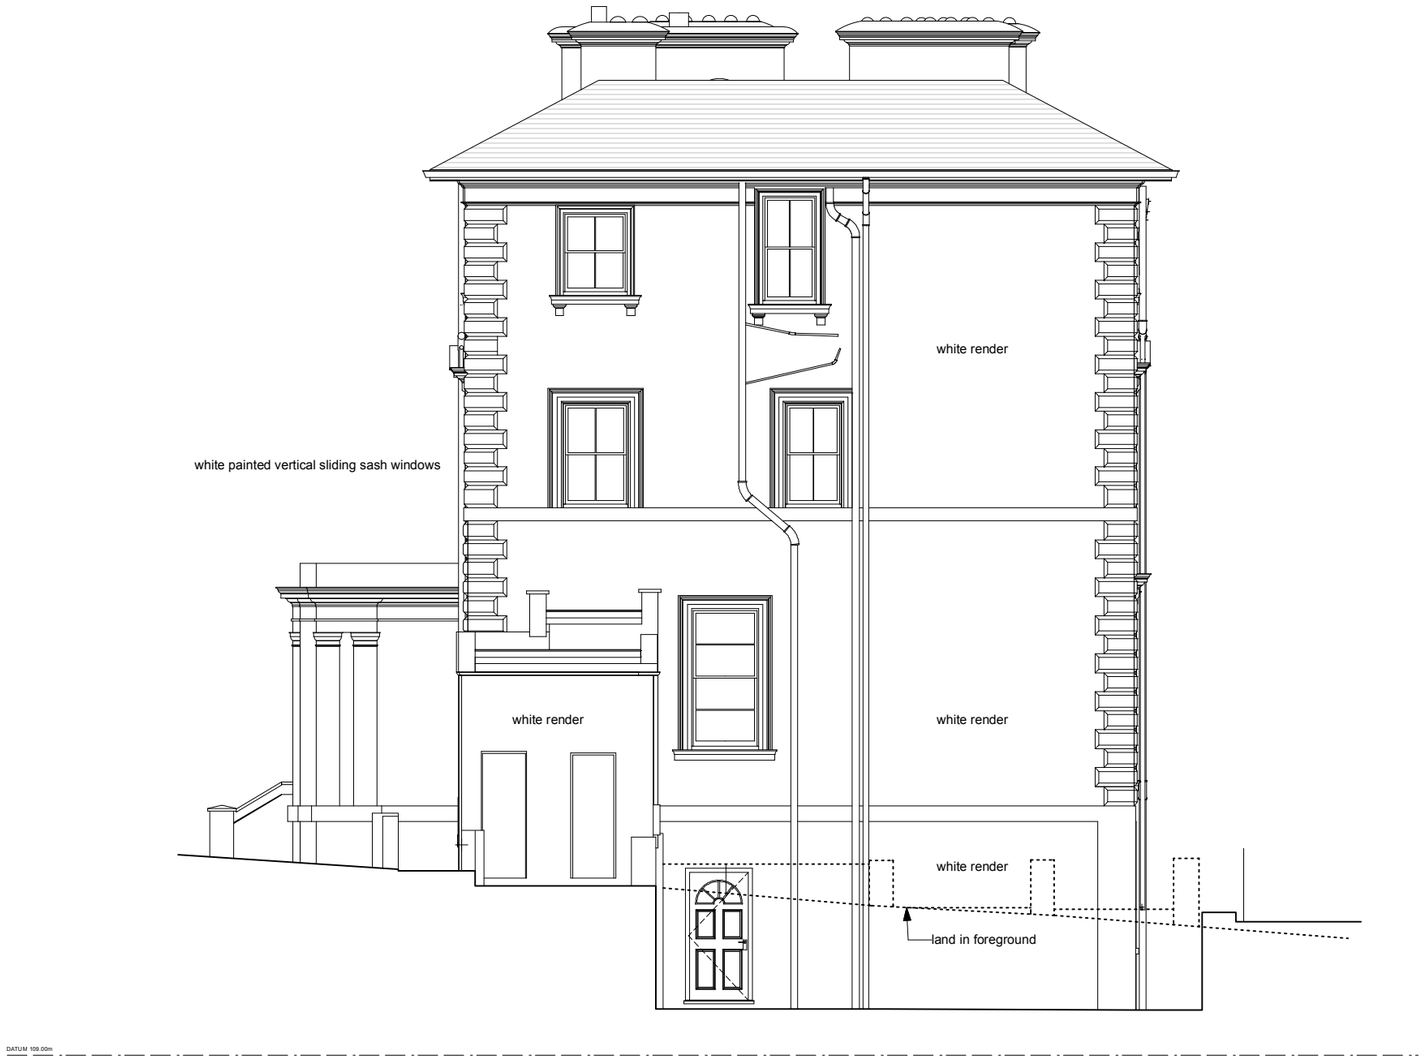

SURVEY LEGEND

TOPOGRAPHICAL FEATURES

AR	ASSUMED ROUTE	NP	NAME PLATE
AV	AIR VALVE	OHL	OVERHEAD LINE
BB	BOLISHA BEACON	OS	ORDNANCE SURVEY
BD	BED LEVEL	PB	POST BOX
BKW	BRICK WALL	PG	PEG
BM	BENCH MARK	PM	PARKING METER
BP	BOUNDARY POST	PO	POST
BR	BOREHOLE	RB	RUBBISH BIN
BO	BOLLARD	RE	RODDING EYE
BS	BUS STOP	RG	RIDGE LEVEL
CA	CABLE	RL	ROOF LEVEL
CH	CHANNEL LEVEL	RS	ROAD SIGN
CL	COVER LEVEL	RTW	RETAINING WALL
CO	COAL HOLE	RWP	RAIN WATER PIPE
Conc	CONCRETE	SAP	SAPLING
Corr	CORRUGATED	SC	STOP COCK
CP	COPING LEVEL	SE	SERVICE UNKNOWN
CPS	CONCRETE PAVING	SF	SOFFIT LEVEL
CN	CROWN LEVEL	SL	STEP LEVEL
DK	DROP KERB	SP	SIGN POST
DP	DOWN PIPE	STN	SURVEY STATION
EA	EAVES LEVEL	SV	SLUICE VALVE
EP	ELECTRICITY POLE	SVP	SOIL VENT PIPE
ER	EARTHING ROD	SW	SURFACE WATER
ElecMH	ELECTRICITY MH	SiAway	SOAKAWAY
FH	FIRE HYDRANT	TACT	TACTILE
FL	FLOOR LEVEL	TBM	TEMPORARY BM
FOW	FULL OF WATER	TCB	TELEPHONE BOX
GL	GROUND LEVEL	TH	TRIAL HOLE
GP	GATE POST	TL	TRAFFIC LIGHT
GU	GULLY	TMH	TELECOM MANHOLE
GV	GAS VALVE	TP	TELEGRAPH POLE
H	HIGH	TT	THRESHOLD LEVEL
HRL	HANDRAIL	TV	TELEVISION MH
HW	HEADWALL	UTL	UNABLE TO LIFT
IBO	ILLUMINATED BO	UTT	UNABLE TO TRACE
IC	INSPECTION COVER	VA	VALVE
IL	INVERT LEVEL	VP	VENT PIPE
KIG	KERB INLET GULLY	W	WIDE
LH	LAMP HOLE	WL	WATER LEVEL
LP	LAMP POST	WM	WATER METER
MH	MANHOLE	WO	WASH OUT
MKr	MARKER	WP	WOODEN POST
MP	MILE POST	WR	WEIR LEVEL
mH	METRES HIGH	WV	WATER VALVE
NB	NOTICE BOARD	WWP	WASTE WATER PIPE

BUILDING SURVEY

BL	BEAM LEVEL	RSJ	REINFORCED JOIST
CL	CEILING LEVEL	SL	STEP LEVEL
CS	CEILING SUSPENDED	SP	SPRING POINT
CT	CEILING TRUE	TA	TOP OF ARCH
DH	DOOR HEAD	TB	TOP OF BEAM
DS	DOOR SILL	UJ	UNDERSIDE JOIST
FL	FLOOR LEVEL	VH	VENT HEAD
HH	HATCH HEAD	VS	VENT SILL
HS	HATCH SILL	WH	WINDOW HEAD
RL	ROOF LEVEL	WS	WINDOW SILL

SLOPES DOWN (B-BEAM, C-CEILING, F-FLOOR, W-WALL, R-ROOF)

FENCE TYPES

BWF	BARBED WIRE
CBF	CLOSE BOARDED
CLF	CHAIN LINK
CIF	CORRUGATED IRON
CPF	CHESTNUT PALING
CRB	CRASH BARRIER
CWF	CHICKEN WIRE
IRF	IRON RAILING
IWF	INTERWOVEN
LLP	LARCH LAP
PAN	CONCRETE PANEL
PCF	POST & CHAIN
PIR	POST & IRON RAIL
PKT	PICKET FENCE
PRF	POST & RAIL
PWF	POST & WIRE
TRL	TRELLIS
WMF	WIRE MESH

TREES

AA	ACACIA
AP	APPLE
BH	BEECH
CE	CHERRY
CO	CONIFER
CR	CEDAR
CY	CYPRESS
DD	DEAD TREE
ED	ELDER
HB	HORNBEAM
HC	HORSE CHESTNUT
HN	HAWTHORN
HY	HOLLY
LA	LARCH
LE	LIME
LN	LONDON PLANE
ME	MAPLE
PE	PINE
PD	POLLARDED
PR	POPLAR
SB	SILVER BIRCH
SC	SWEET CHESTNUT
SU	SPRUCE
SY	SYCAMORE
TS	TREE STUMP
WB	WHITEBEAM
WT	WALNUT
WW	WILLOW

TYPE/DIAMETER/HEIGHT

OK/0.45/22

N

SURVEY CONTROL NOTES

ALL LEVELS AND GRID ARE BASED ON NATIONAL CO-ORDINATES FIXED BY GPS

ELEVATIONS SUPPLIED BY CLIENT, DRAWING NUMBER: L8908-RVT-2017-Rev-A
"NOT SURVEYED BY NIGEL PAVEY SURVEYS"

REVISIONS

Rev.	Date	Description	By

NIGEL PAVEY SURVEYS
Land & Architectural Measurement Surveyors
19 Howard Road
Great Bookham, Leatherhead
Surrey, KT23 4PW
Tel: 07533033740
Mail: nigelpaveysurveys@outlook.com

Project title

Flat 4
Oakhill House
Oakhill Park
London NW3 7LP

Drawing Title

Existing NE Side Elev.

Drawing Number

1127-S07

Surveyed By	Drawn By	Date February 2022
NMP	NMP	Scale 1:100 @ A3 / 1:50 @ A1

scale bar - metric

0 1 2 3 4 5 6 7 8 9m

scale bar - imperial

0 6 12 18 24 30ft