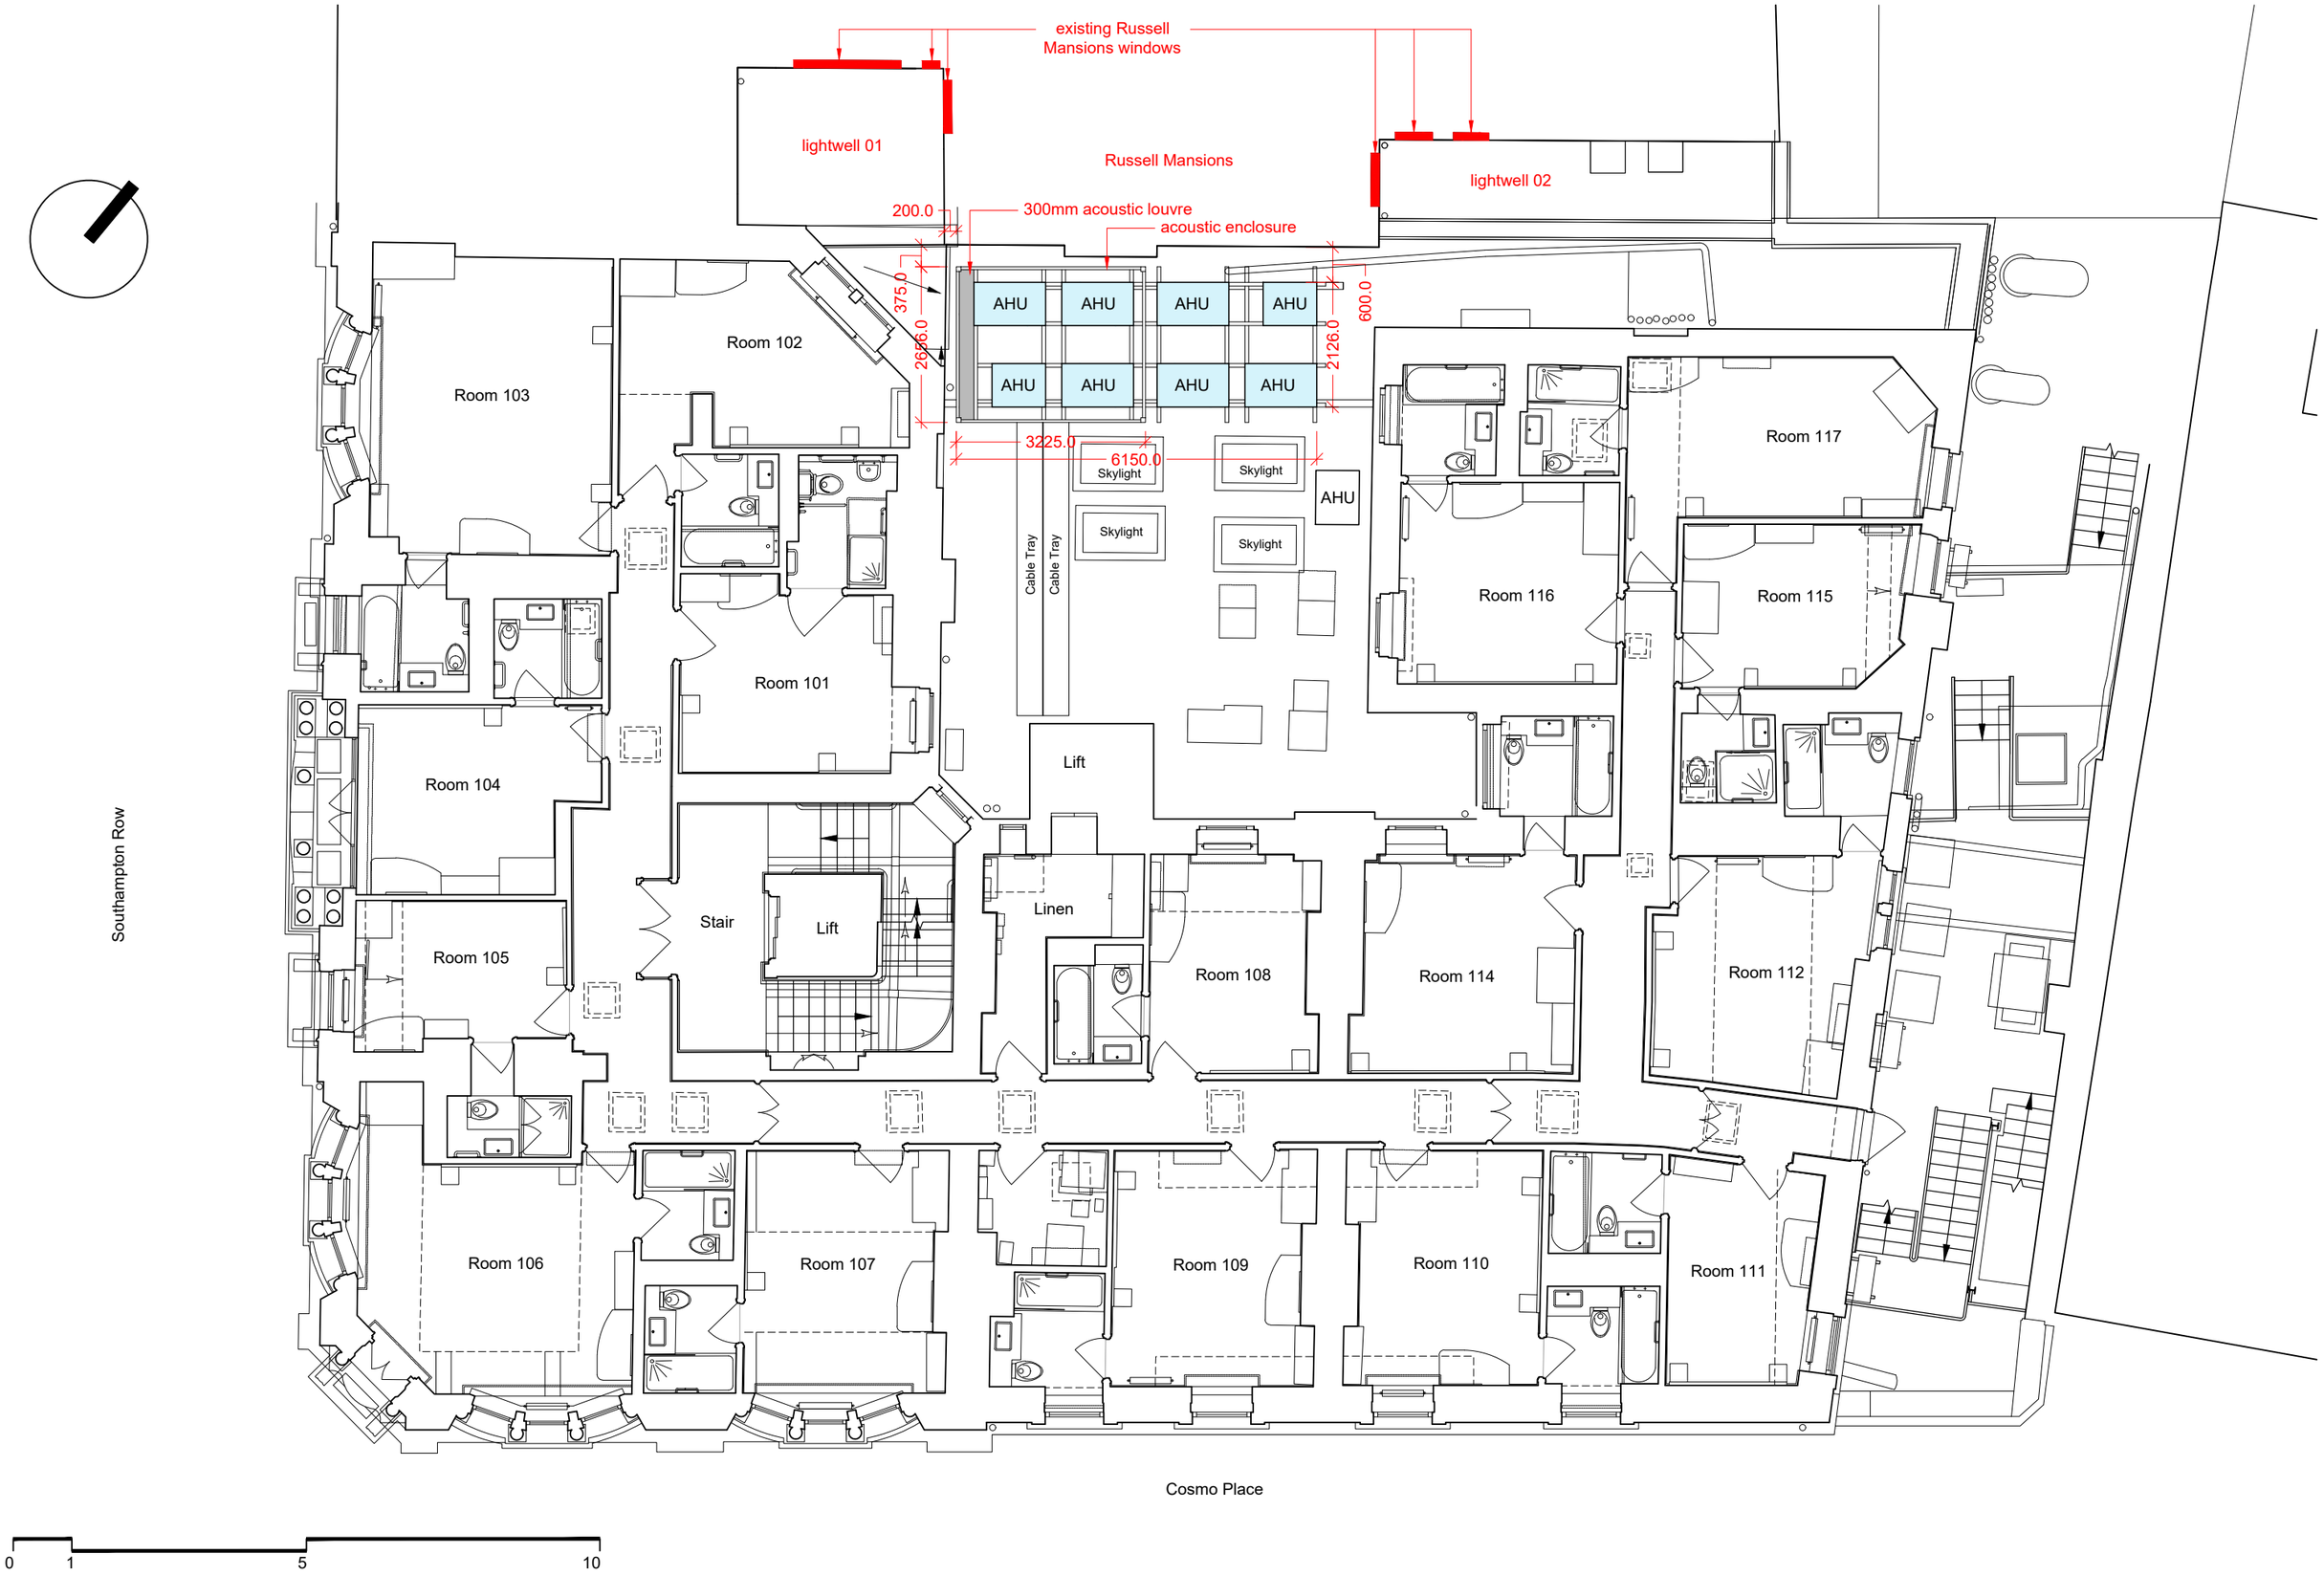

Proposed First Floor A-100-202

Scale 1:100

Proposed AHU

Russell Mansions windows