NOTES

DO NOT SCALE OFF THIS DRAWING.
ALL DIMENSIONS MUST BE CHECKED ON SITE PRIOR TO ANY WORK BEING PUT IN HAND.
ANY DISCREPANCIES ARE TO BE BROUGHT TO THE ATTENTION OF THE PROJECT MANAGER IMMEDIATELY UPON DISCOVERY.

N

Apart from staircase fire-resisting structures, all sub compartment fire resistance shown on plans is structurally in place but may be broached by air conditioning ductwork, plenums and vents, & are not fitted with fire resisting dampers.

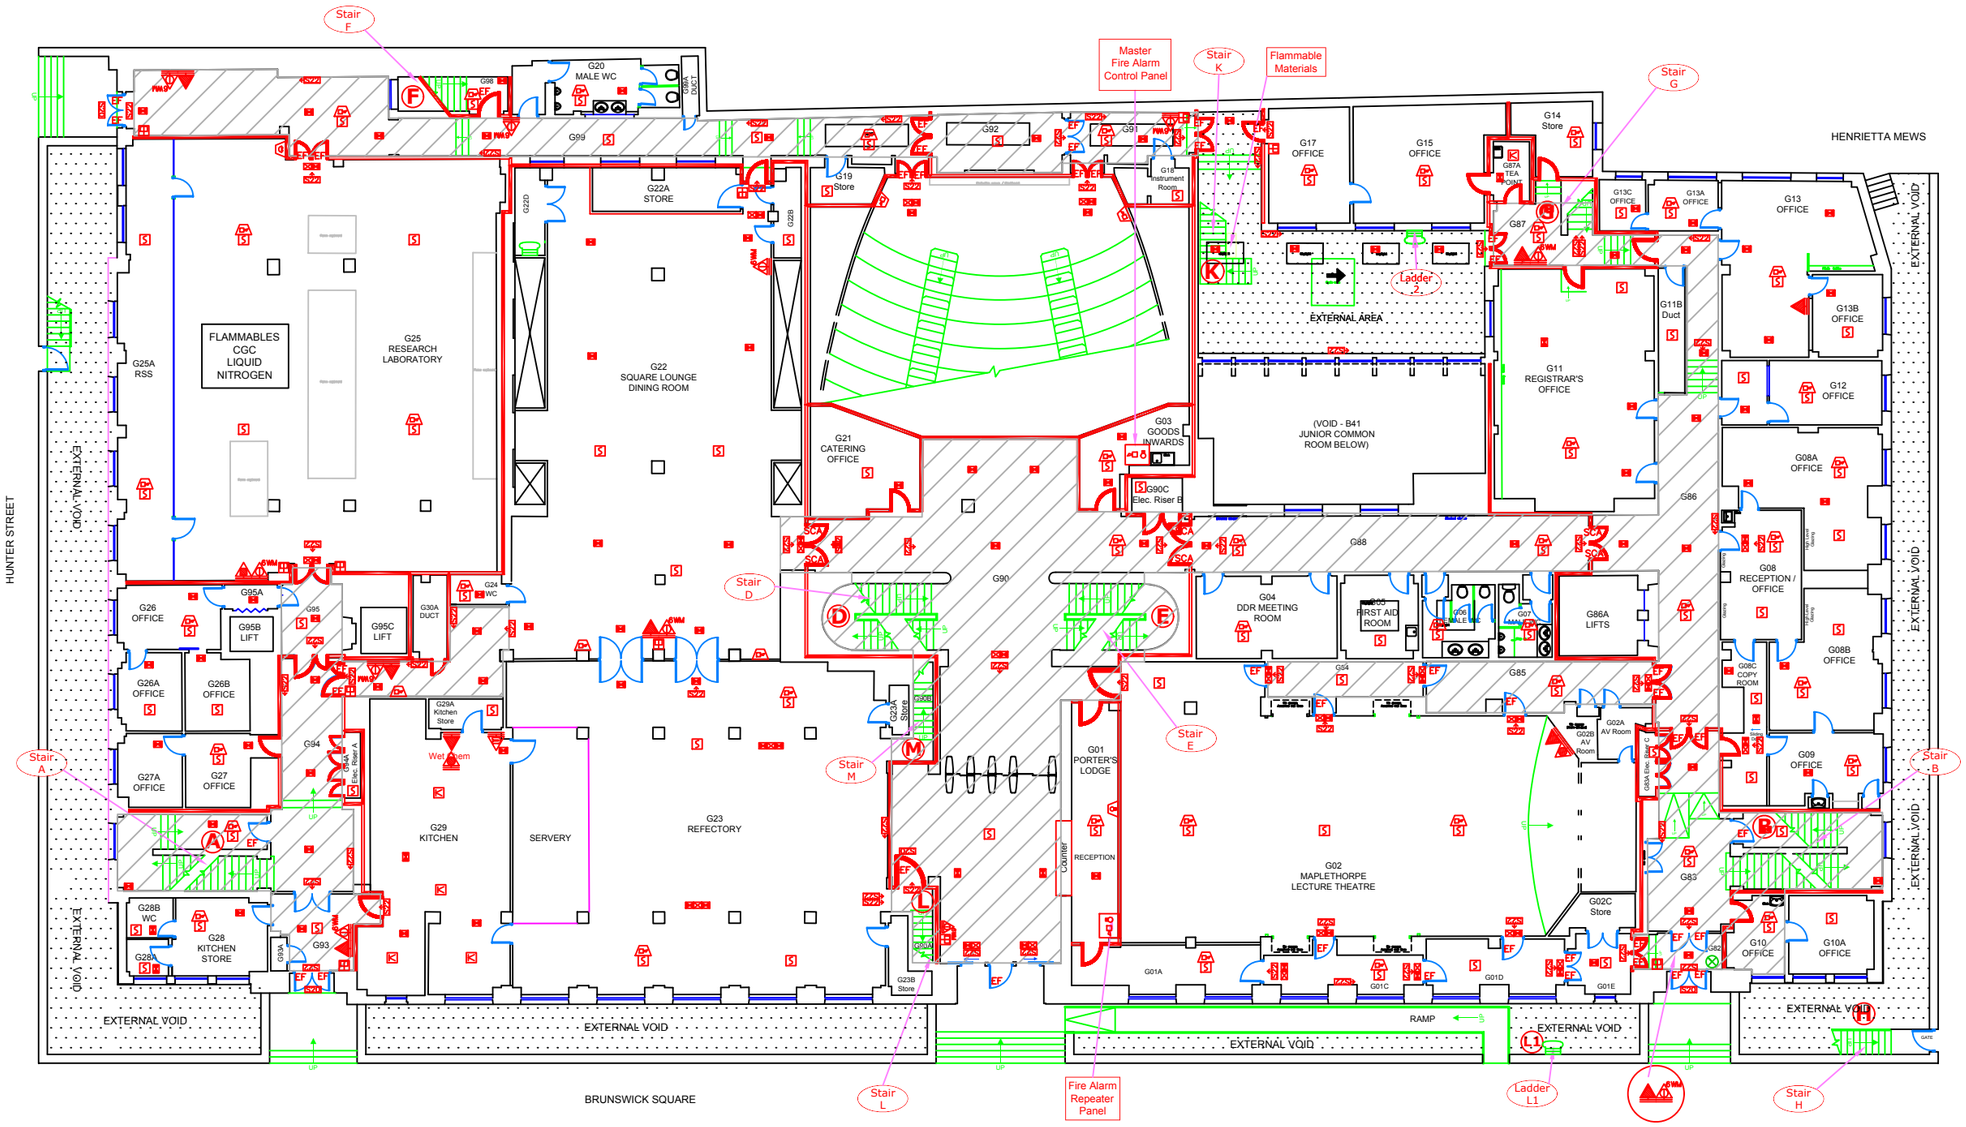

KEY:

- Fixed alarm device smoke detector
- Fixed alarm device heat detector
- Fixed alarm device fire alarm call point manual
- Fixed alarm device control panel sounders & illuminated signals
- Fixed alarm device warning device illuminated signals
- Fixed alarm device warning device sounder
- Fixed alarm device warning device bell
- Combined Smoke Detector & Sounder
- Combined Heat Detector & Sounder
- Combined Visual Indicator & Smoke Detector
- Fixed alarm device silent tone sounder
- Combined Smoke Detector Sounder and Visual Warning Device
- 6WM – Fire Extinguisher 6 Ltr Water Mist wall mounted
- 6WM Fire extinguisher 6ltr water mist wall mounted
- Fire extinguisher carbon dioxide gas wall mounted
- Fire extinguisher fire blanket wall mounted
- Fire extinguisher foam wall mounted
- Fire extinguisher ABC powder wall mounted
- Fixed fighting device fire main dry
- Emergency lighting self-contained
- Emergency lighting exit sign internally illuminated
- Services main controls gas
- Services Main Controls Water Meter
- Services main controls electricity
- Emergency Electronic Door Release Mechanism
- Fire safety sign no means of escape
- Fire safety sign fire escape keep clear
- Fire safety sign fire exit
- Fire safety sign fire exit directional
- Fire safety sign fire exit directional
- Fire safety sign fire exit directional
- Fire safety sign fire exit directional
- Fire precautions self-closing automatic release
- Fire precautions emergency fastening
- Fire precautions free from fastenings
- Smoke control Smoke Vent Manually Actuated
- CIRCULATION
- CGC Compressed Gas Cylinders

Fire Door 30 Minutes (FD30(s)) minimum construction.

Fire Resisting Wall / Barrier to a minimum of 30 minutes in construction.

UCL ESTATES
GOWER STREET, LONDON WC1E 6BT

UCL

Drawn: S.H.
Date: April 2012
Scale: N.T.S.
File: UCL Estates/131/Fire

Revision: S.H. Sept. 2014

School of Pharmacy
29-39 Brunswick Square
London
WC1N 1AX

GROUND FLOOR

Fire Safety & Fire Brigade Contingency Plans

DWG. NO. 131-04-3 rev