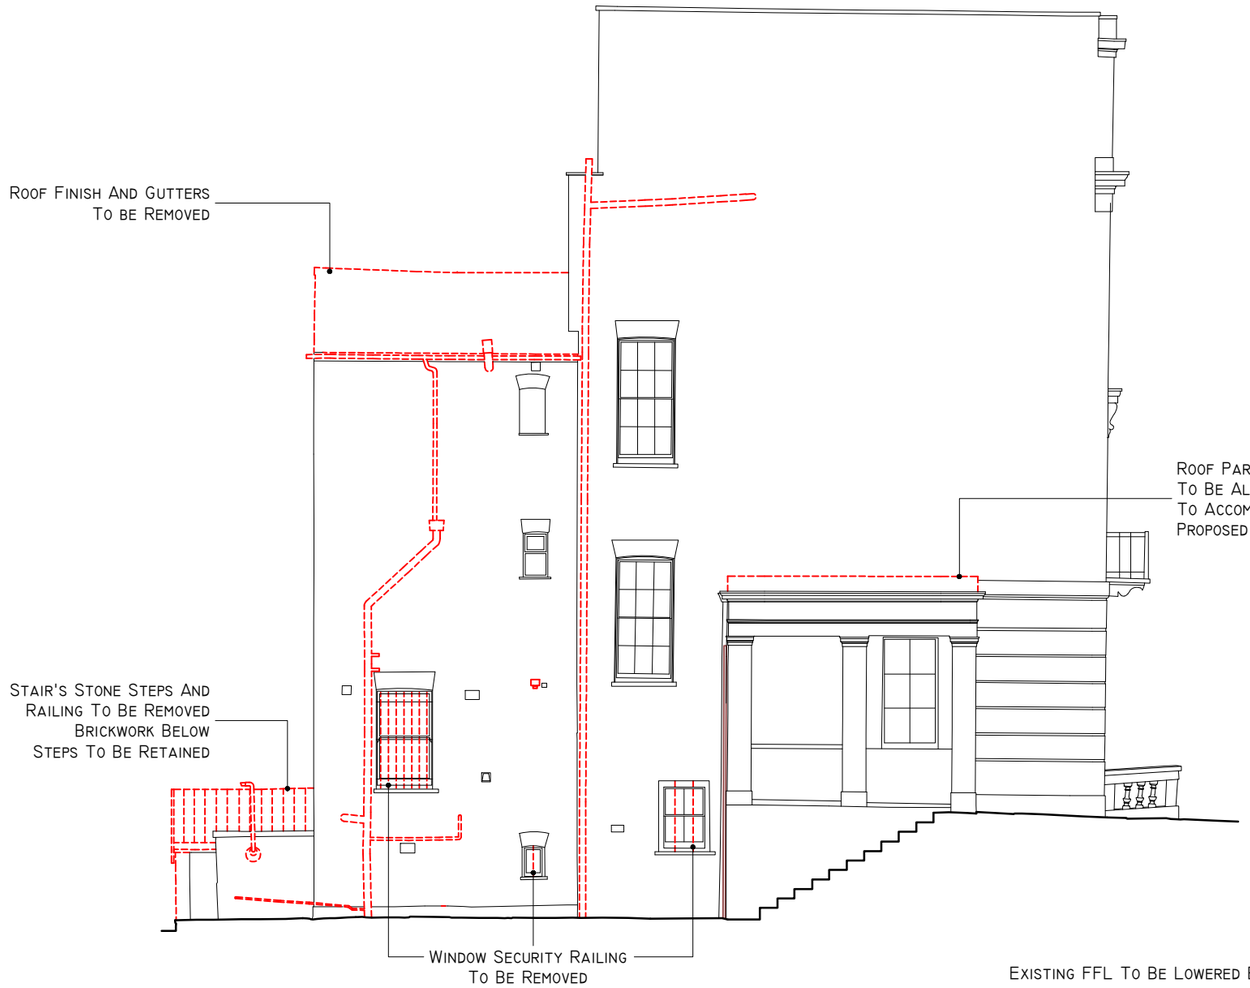

1 Existing West Elevation + Alterations
Scale: 1:100 @A3

0 1 2 3 4 5
scale: 1:100

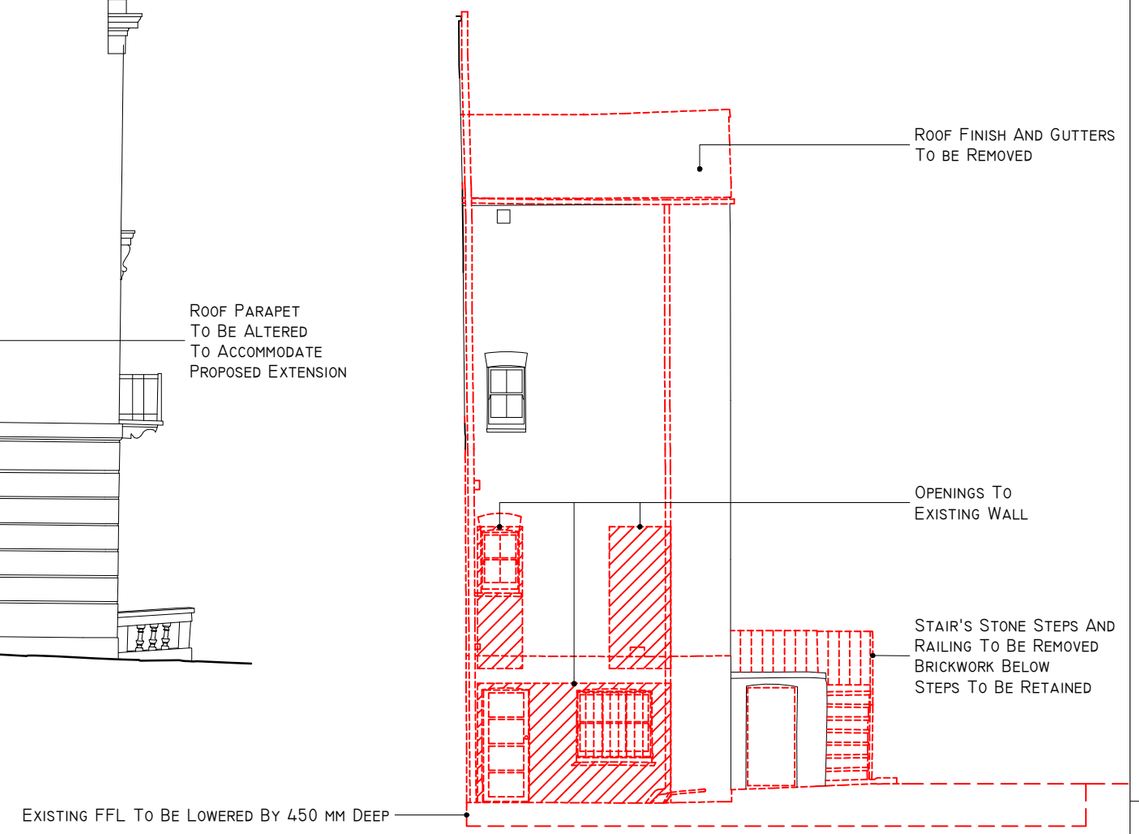

2 Existing East Elevation + Alterations
Scale: 1:100 @A3

0 1 2 3 4 5
scale: 1:100

REV	DATE	DESCRIPTION
-	-	-

NOTES

1. All Existing External Lights and Alarm Sounders To Be Removed
2. All Existing Roof Finishes To Be Removed

KEY:

PROPOSED ALTERATIONS

PROPOSED ALTERATIONS TO THE FABRIC

ECHLIN
THIRD FLOOR
91 WIMPOLE STREET,
LONDON W1G 0EF
+44 (0) 20 7349 9610
ECHLINLONDON.COM

DO NOT SCALE FROM THIS DRAWING. ALL DIMENSIONS TO BE CHECKED ON SITE PRIOR TO COMMENCEMENT OF ANY WORKS OR PREPARATION OF SHOP DRAWINGS. THE SIZING AND DIMENSIONS OF ALL STRUCTURAL AND SERVICE ELEMENTS MUST ALWAYS BE CHECKED AGAINST THE RELEVANT ENGINEERS DRAWINGS. THIS DRAWING IS TO BE READ IN CONJUNCTION WITH ALL OTHER CONSULTANTS INFORMATION. IF THIS DRAWING HAS BEEN TRANSMITTED ELECTRONICALLY, THE ABOVE STATEMENTS ALSO APPLY. © ECHLIN 2015

PROJECT
35 GLOUCESTER CRESCENT, LONDON, NW1 7DL

DRAWING TITLE
EXISTING WEST & EAST ELEVATION + ALTERATIONS

STATUS
ISSUED FOR PLANNING APPLICATION

SCALE	JOB NUMBER	DRAWN BY	CHECKED
1:100 @A3	2124	FP	SC

DRAWING No	DATE	REVISION
2124_A_P10.201	28.09.2022	-