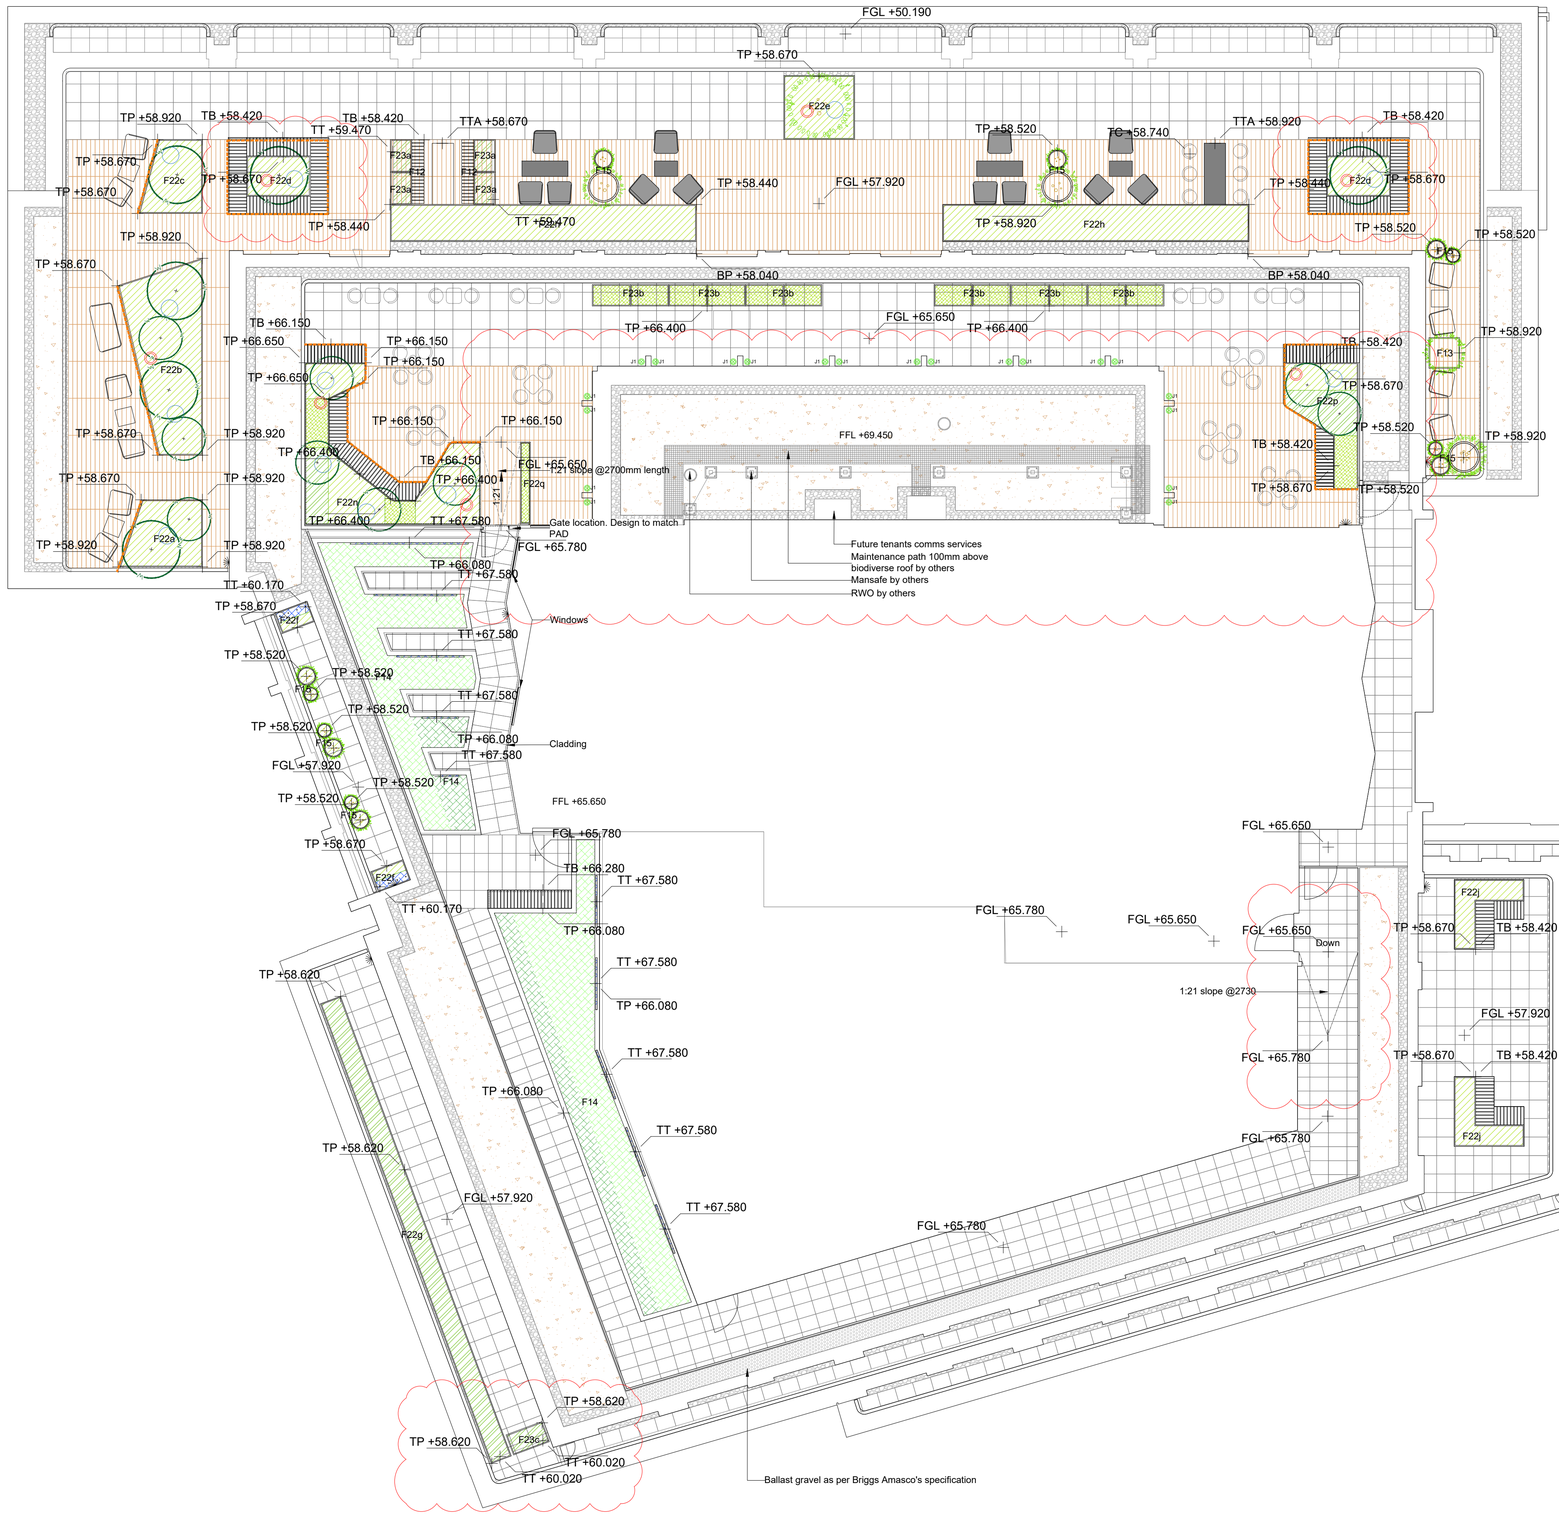

SOFT LANDSCAPE

- PROPOSED SPECIMEN TREES
- PROPOSED FEATURE TREE/ MULTI STEMMED SHRUB
- PROPOSED HEDGE
- PROPOSED ORNAMENTAL PLANTING
- PROPOSED EDIBLE PLANTING
- KITCHEN HERBS
- KITCHEN VEGETABLES
- KITCHEN VERTICAL GARDEN for climbers, seasonal and herbaceous planting
- BIODIVERSE BROWN ROOF Approximate total area: 146m²

HARD LANDSCAPE AND FURNITURE

- PROPOSED PAVING 600 x 600 x 20mm, Cement-like Porcelain, Monza Greige
- PROPOSED PAVING 1202 x 141 x 26mm, Extruded porcelain, Farrino decking, earth
- MAINTENANCE STRIP 100 X 75mm Ø Scottish beach cobbles, mixed colours
- CONCRETE PAVING SLABS to Plant Area 600 x 450 x 50, Marshalls precast concrete slabs, textured, natural,
- F22 BESPOKE PLANTERS - FIXED Mild steel planter, powder-coated to RAL 7016 with integrated timber seats and storage under seat
- F22 BESPOKE PLANTERS - FIXED Mild steel planter, powder-coated to RAL 7016 with integrated timber seats and storage under seat
- F22 BESPOKE PLANTERS - FIXED Mild steel planter, powder-coated to RAL 7016
- F22 BESPOKE PLANTERS - FIXED Mild steel planter, powder-coated to RAL 7016 with integrated timber seats integrated with storage under seat
- F22 BESPOKE PLANTERS - FIXED Mild steel planter, powder-coated to RAL 7016 with integrated timber seats integrated with storage under seat
- F22 BESPOKE PLANTERS - FIXED Mild steel planter, powder-coated to RAL 7016 with integrated timber seats integrated with with storage under seat
- F22 BESPOKE RECTANGULAR PLANTERS - FIXED Mild steel planter, powder-coated to RAL 7016 with integrated timber seats and storage
- F23 BESPOKE MODULAR PLANTERS - MOVABLE Mild steel planter, powder coated to RAL 7016 with castor wheels to base, dimensions vary
- F11 BESPOKE TIMBER SCREENS - MOVABLE Timber slats screen fixed to planter
- F12 BENCH AND TABLE - MOVABLE Kenoby clear wood finish with hot-dip galvanised steel, powder-coated to RAL 7016
- F13 BESPOKE MODULAR PLANTERS - MOVABLE 1000 x 1000 mm mild steel planter, powder-coated to RAL 7016
- F14 KITCHEN PLANTERS New European Oak Railway Sleeper planters, treated with creocote finish in light brown. Various dimensions
- F15 PLANTERS - MOVABLE Glass reinforced plastic (GRP) planters, mid-grey. Various dimensions
- F16 PROPOSED SITE FURNITURE - MOVABLE Movable external lounge seating
- F17 PROPOSED SITE FURNITURE - MOVABLE Movable external tables
- F18 PROPOSED SITE FURNITURE - MOVABLE Cafe seating
- F19 F20 PROPOSED SITE FURNITURE - MOVABLE Cafe seating
- F8 PROPOSED ENVIRONMENTAL SPEAKERS set on planting beds/planters TBC
- F21 LED SURFACE FLOODLIGHT to planting beds/planters
- LED SURFACE FLOODLIGHT to planting beds/planters
- Tap PROPOSED TAP POINT for irrigation, wall recessed outdoor tap-point such as 'Conceal-a-Tap' as supplied by www.arrowvalves.co.uk or similar

SPOT GRADES

FGL	FINISHED GRADE LEVEL	BP	BOTTOM OF PLANTER
FFL	FINISHED GROUND LEVEL	TP	TOP OF PLANTER
EX	EXISTING LEVEL	TT	TOP OF TRELLIS
TB	TOP OF BENCH	TTA	TOP OF TABLE
TC	TOP OF CHAIR		

DO NOT SCALE FROM DRAWING

Drawing Information

Copyright of Place Design + Planning Ltd. 2008
All Rights Reserved

PLEASE NOTE: Figured dimensions take precedent over scale, do not scale from drawings.

Inform Place Design + Planning Ltd of any discrepancies before works commence on site.

All dimensions to be checked on site

SIGNIFICANT HEALTH, SAFETY & ENVIRONMENTAL INFORMATION RELATING TO CDM

HEALTH:

SAFETY:

ENVIRONMENTAL:

IT IS ASSUMED ALL WORKS WILL BE CARRIED OUT BY A COMPETANT CONTRACTOR WORKING, WHERE APPROPRIATE , TO AN AGREED METHOD STATEMENT

Rev.	Description	date	by	checked
C00	First issue	04/03/22	BF	GH
C01	Changes as per SKA comments & biodiverse roof	20/05/22	BF	GH
C02	Changes as per comments received	30/06/22	BF	GH

Notes:
- Refer to drawings CW-PLA-ZZ-ZZ-RF-DR-LS-00006 for Roof Terrace Planters and Benches Location Plan.
- J1 type lightings to be set-out dead centre of each paving tile next to mullions. Refer to GDM drawing1800-GDM-CH-10-DR-E-2724 for details.

Client
SKANSKA

Project Title
Castlewood House

Drawing Title
Roof Terraces General Arrangement

Project Stage
Construction

PLACE
Design + Planning
Place Design + Planning Ltd
16 West Barnes Lane
London, SW20 0BU, UK
+44 208944 1940
+44 208441117

scale 1:100 at A1 date 10/02/22 drw by BF ch by GH

drw no. CW-PLA-ZZ-RF-DR-LS-00005 rev no. C02