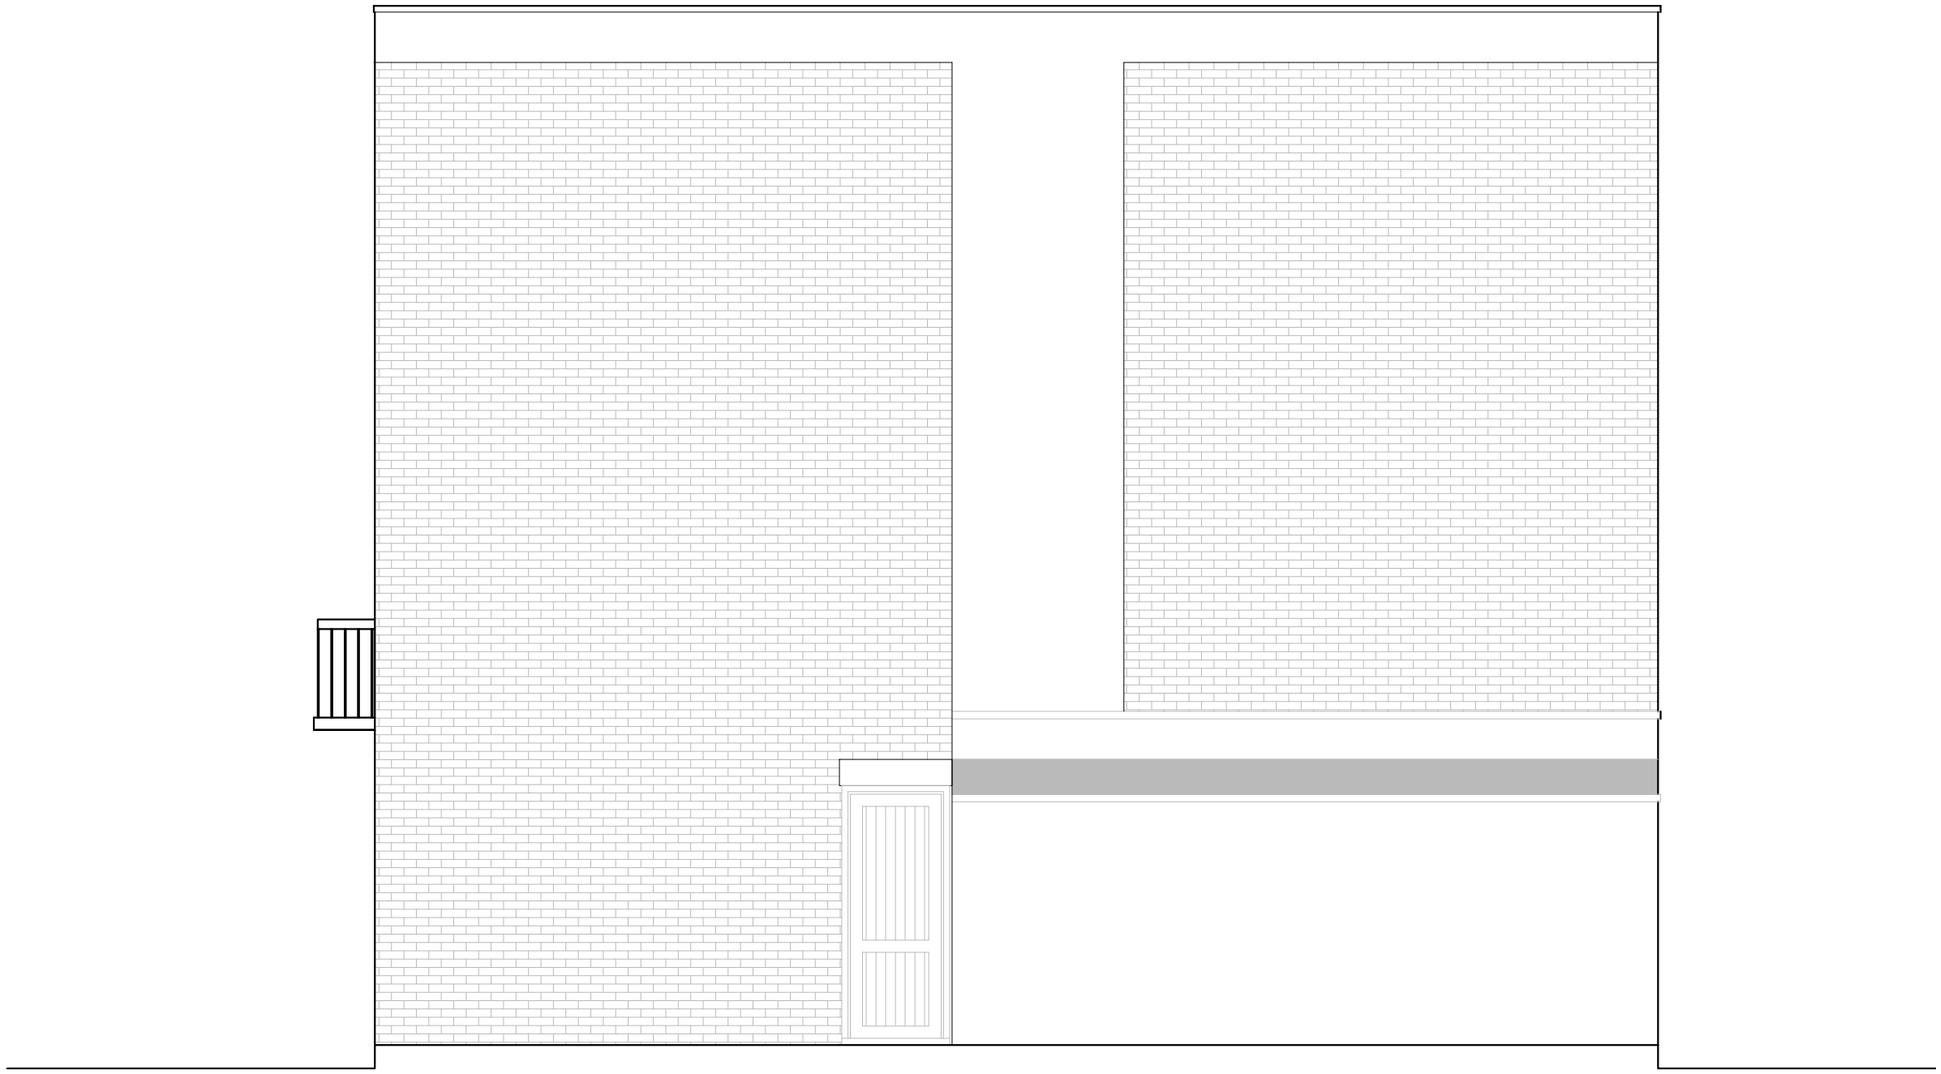

EXISTING SIDE ELEVATION
1:50

REV.	DESCRIPTION	REV. BY	DATE

NOTES:

DISCLAIMER:
DO NOT SCALE FROM THIS DRAWING;
ALL DIMENSION ARE GIVEN IN GOOD FAITH. IF IN DOUBT, OR IF ANY DISCREPANCIES BETWEEN DRAWINGS AND SITE MEASUREMENTS ARE FOUND, NOTIFY THE ARCHITECT OR SITE MANAGER;
ALL DRAWINGS MUST BE READ IN CONJUNCTION WITH ALL RELEVANT DRAWINGS AND DOCUMENTS, INCLUDING STRUCTURAL, MECHANICAL,ELECTRICAL;

Copyright @ 2022 Magda Nowotny Architecture Ltd
All Rights Reserved

PROJECT

11 PRIMROSE HILL
LONDON
NW3 3DG

DRAWING

PLANNING
EXISTING
ELEVATIONS
SIDE

DWG No. 0044/04

REV.

SCALE 1:50 @ A3

0 1m 2m

PROJECT STAGE

PLANNING

DRAWN BY MN

DATE 27/10/2022

mna
magda nowotny architecture