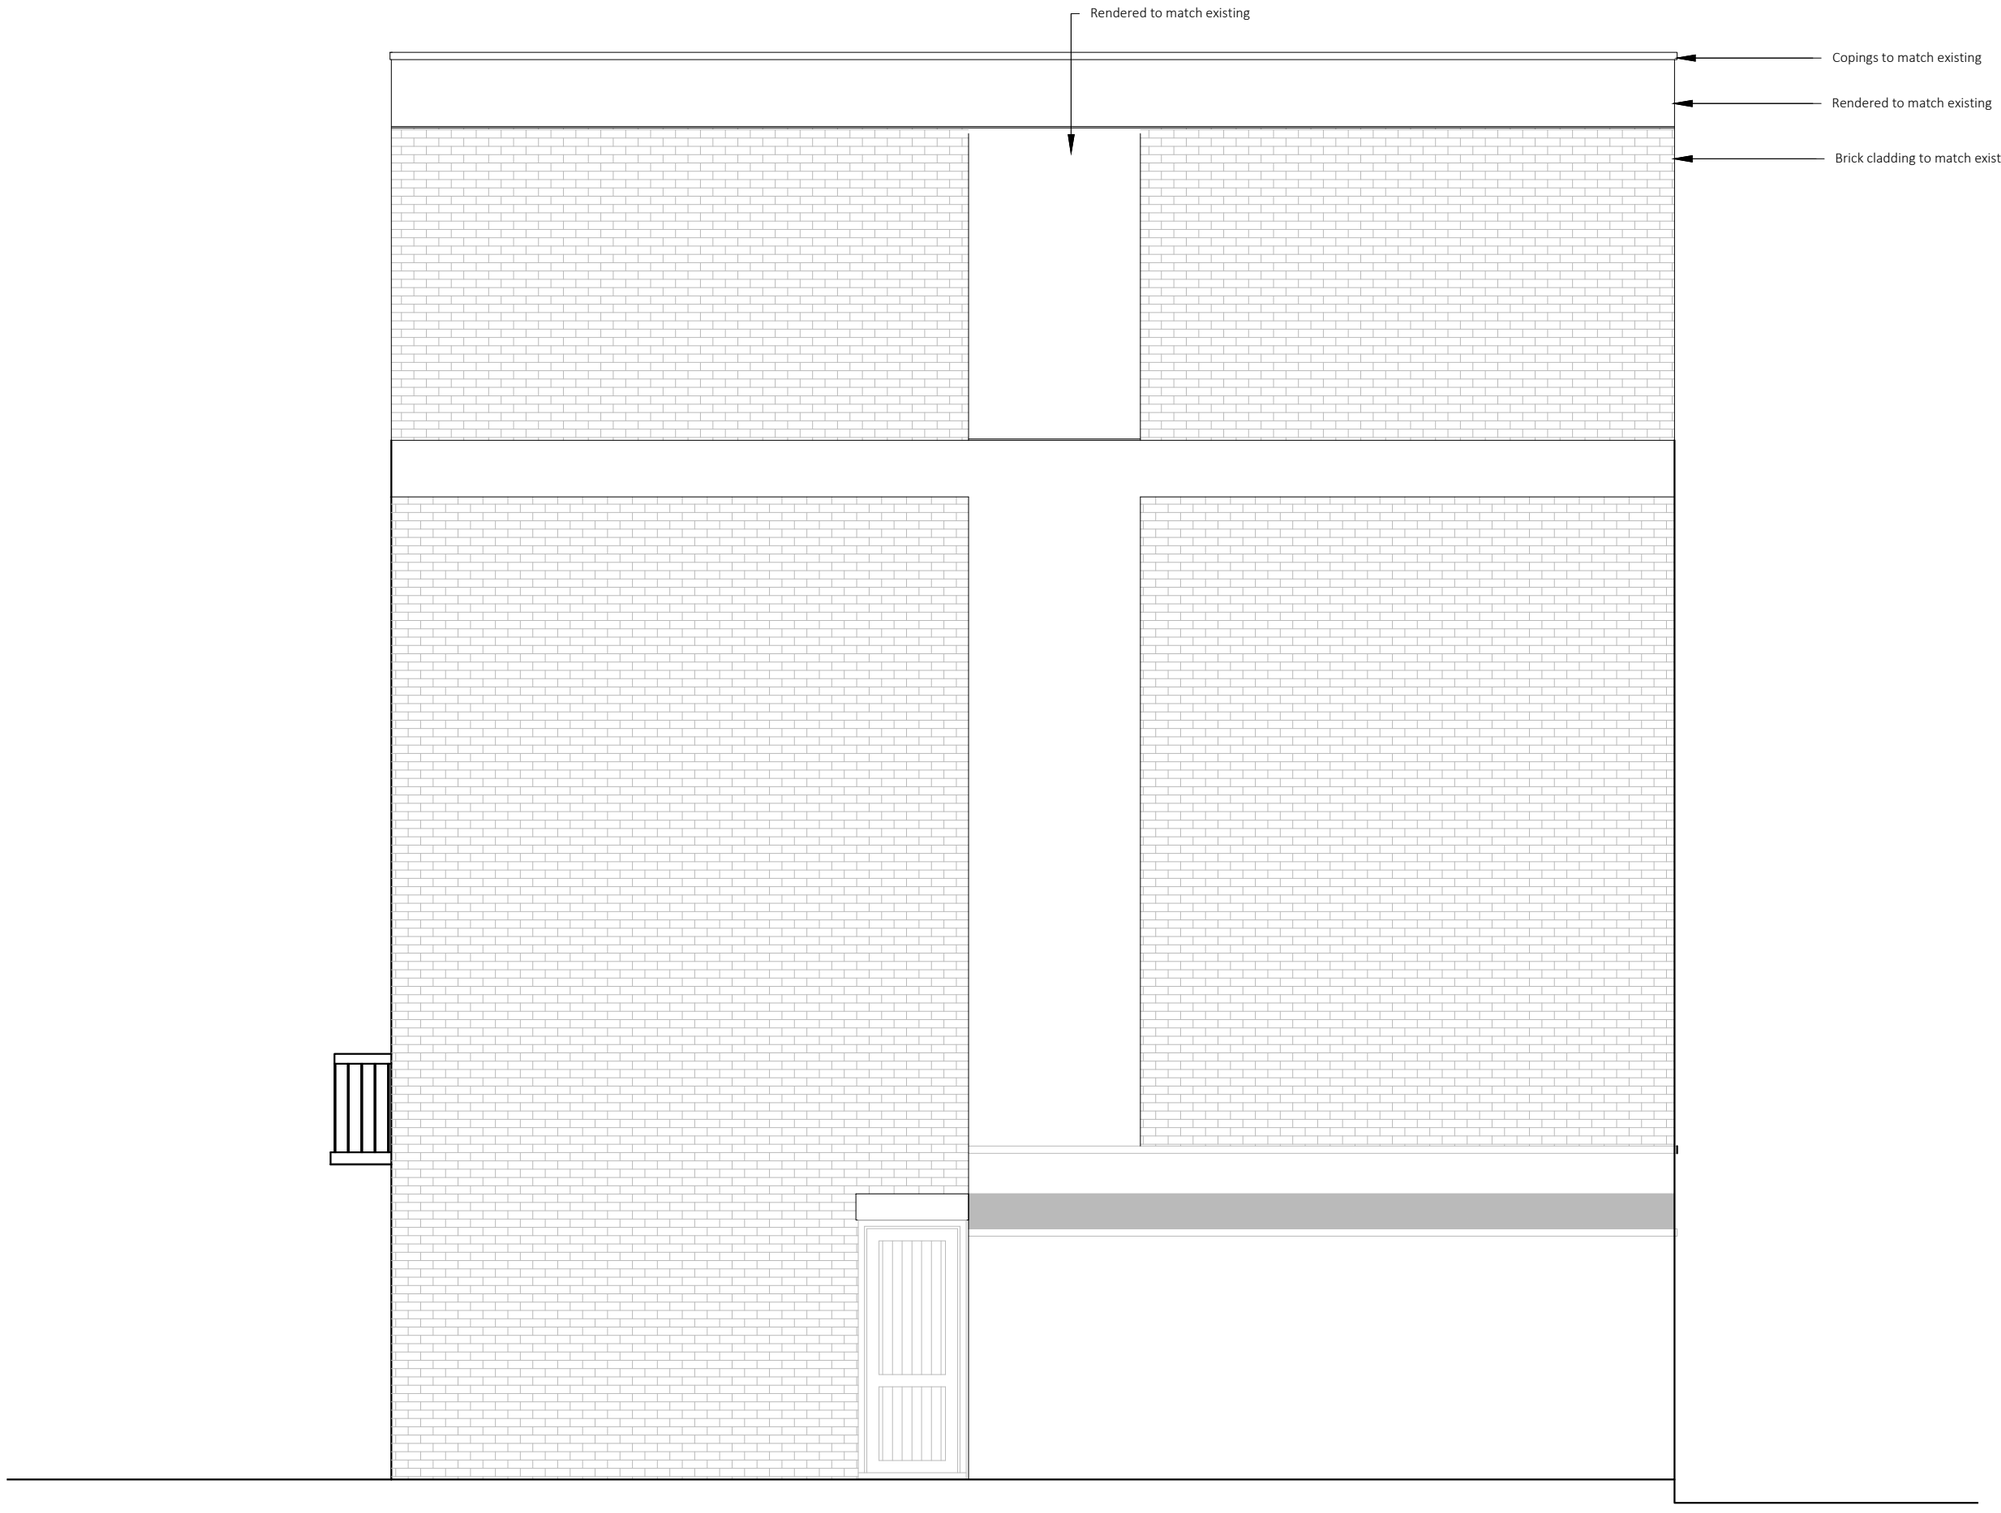


PROPOSED SIDE ELEVATION (SOUTH-EAST)
1:50

| REV. | DESCRIPTION | REV. BY | DATE |
|---|---|---|---|
| | | | |

NOTES:

DISCLAIMER:
DO NOT SCALE FROM THIS DRAWING;
ALL DIMENSION ARE GIVEN IN GOOD FAITH. IF IN DOUBT, OR IF ANY DISCREPANCIES BETWEEN DRAWINGS AND SITE MEASUREMENTS ARE FOUND, NOTIFY THE ARCHITECT OR SITE MANAGER;
ALL DRAWINGS MUST BE READ IN CONJUNCTION WITH ALL RELEVANT DRAWINGS AND DOCUMENTS, INCLUDING STRUCTURAL, MECHANICAL,ELECTRICAL;

Copyright @ 2022 Magda Nowotny Architecture Ltd
All Rights Reserved

PROJECT

11 PRIMROSE HILL
LONDON
NW3 3DG

DRAWING

PLANNING
PROPOSED
ELEVATIONS
SIDE (SOUTH-EAST)

| DWG No. | REV. |
|---|---|
| 0044/14 | |

SCALE
1:50 @ A3

0 1m 2m

PROJECT STAGE
PLANNING

| DRAWN BY | DATE |
|---|---|
| MN | 27/10/2022 |

mna
magda nowotny architecture