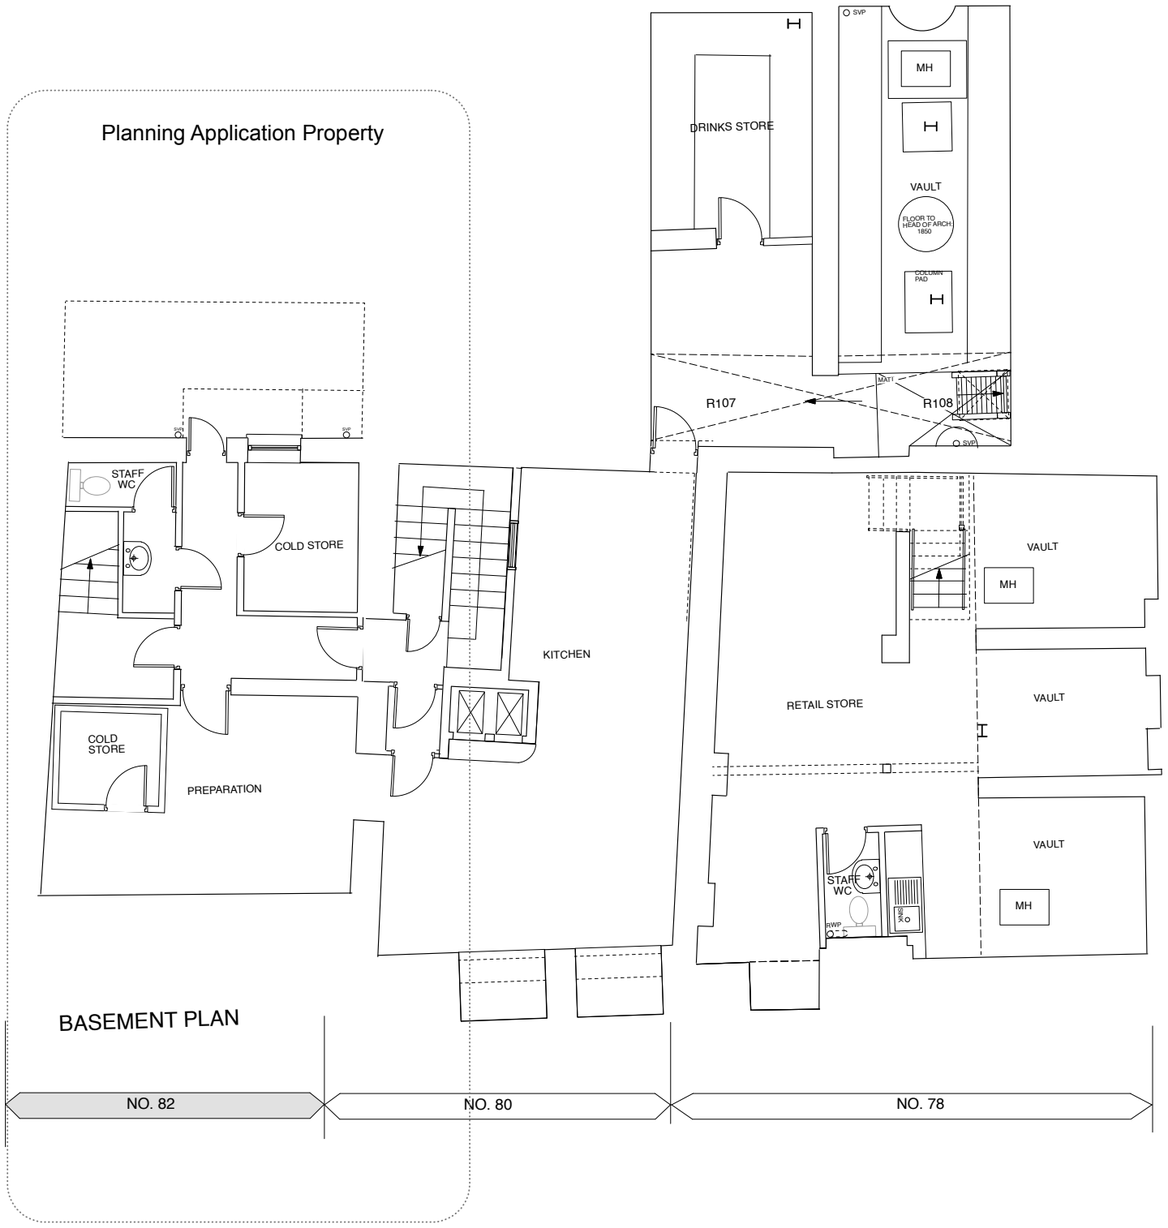

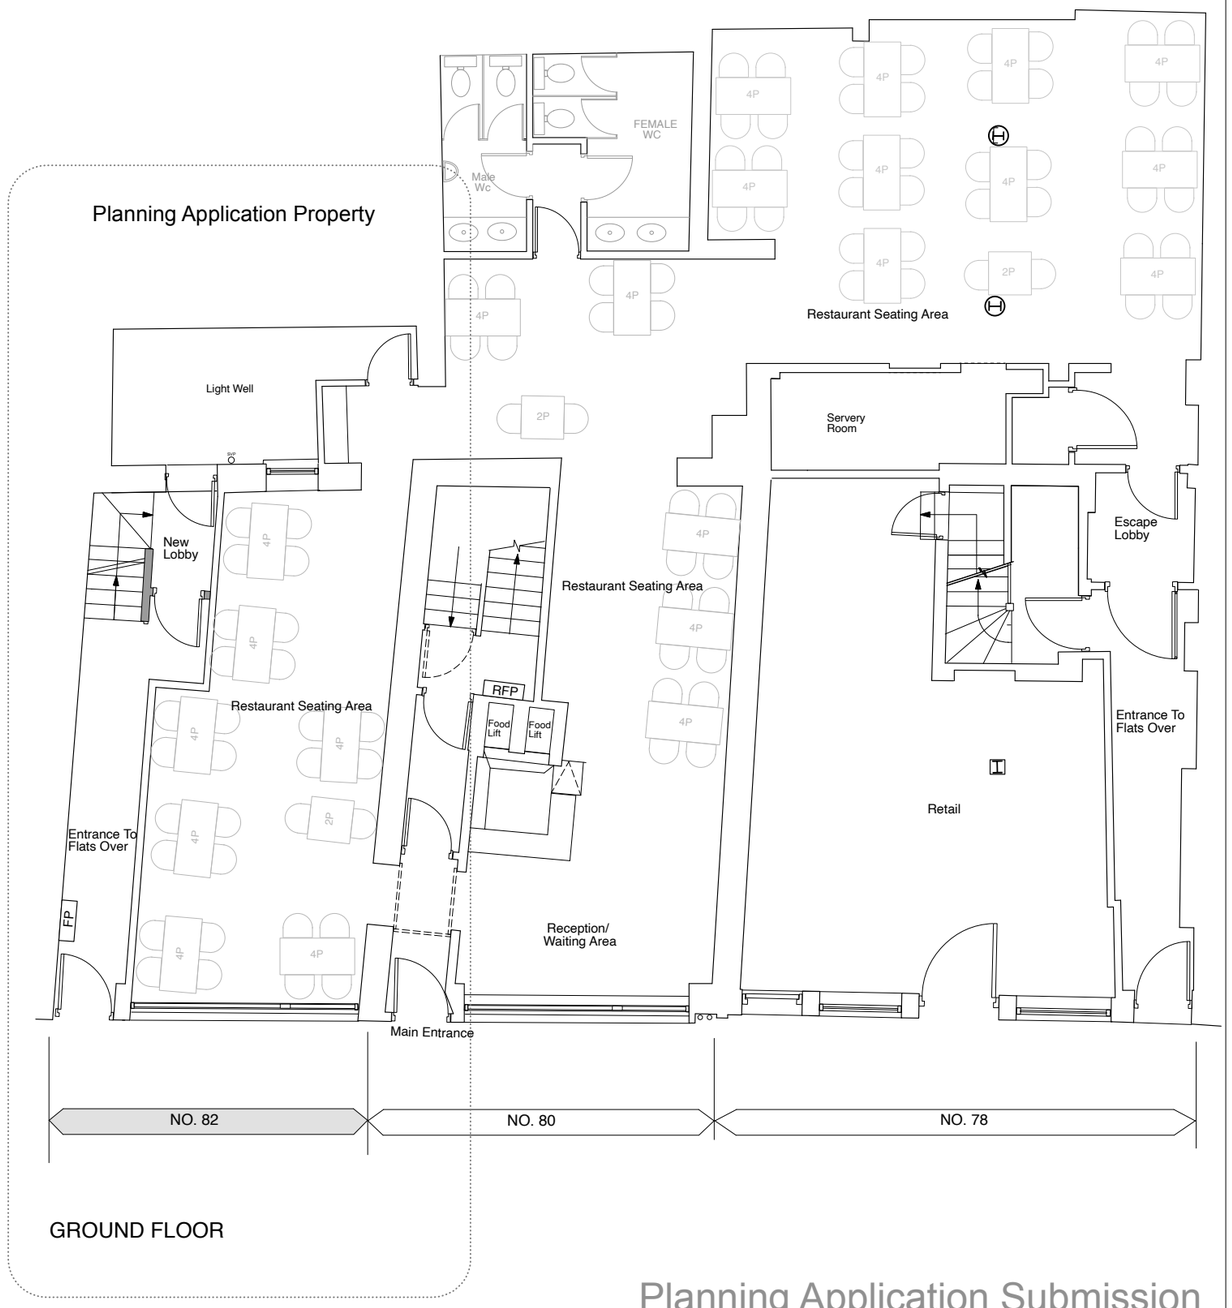

0 5 10 M

Planning Application Submission

JOB TITLE 82 Neal Street			
CLIENT Punjab Restaurant			
DRAWING Proposed Basement & Ground			
DRAWING NO. NS82/P/10	REV.	SCALE 1:50@A1	DATE Oct 2022
All dimensions must be checked on site and not scaled from this drawing.			

monahan blythen hopkins architects

166 Clerkenwell Road London EC1R 5DE 020 7833 9616 admin@mbharchitects.co.uk Monahan Blythen Hopkins Architects Ltd.©