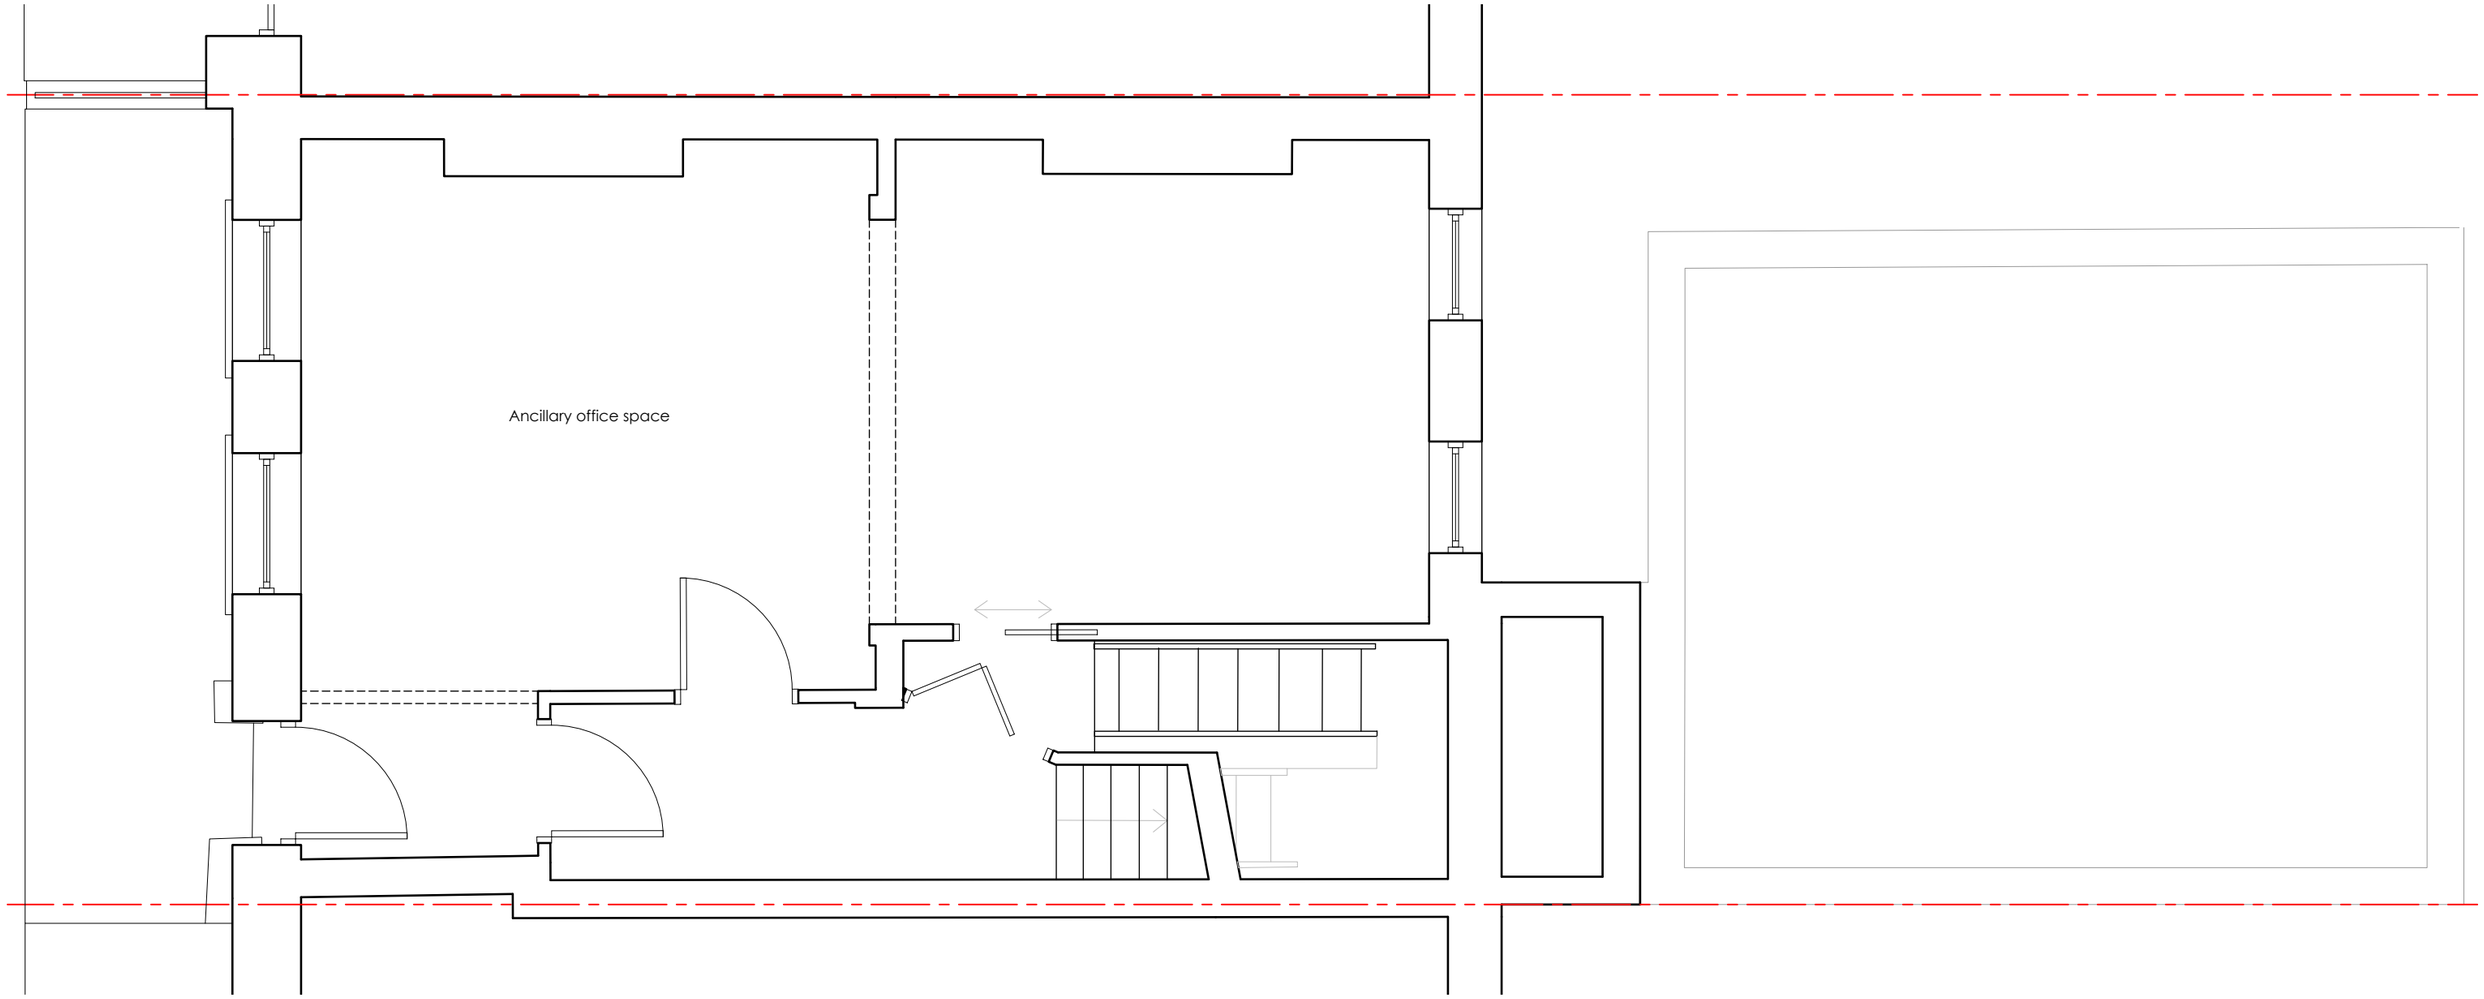

black
Second Floor
Lion House
3 Plough Yard
EC2A 3LP
033 3311 0221
black-architecture.com

NORTH

0 1m 2m

Any errors or discrepancies should be reported to the architect as soon as they are discovered.
All information ©2015 Black Architecture Limited.

Notes:

Revision	Date Amended By	Details

68 Charlotte Street

Existing Ground Floor Plan

PLANNING

Drawn	Checked	Date	Scale
EK	SB	01.12.2022	1:50@A3
Project	**Reference**	**Number**	**Revision**
0567	PL	011	