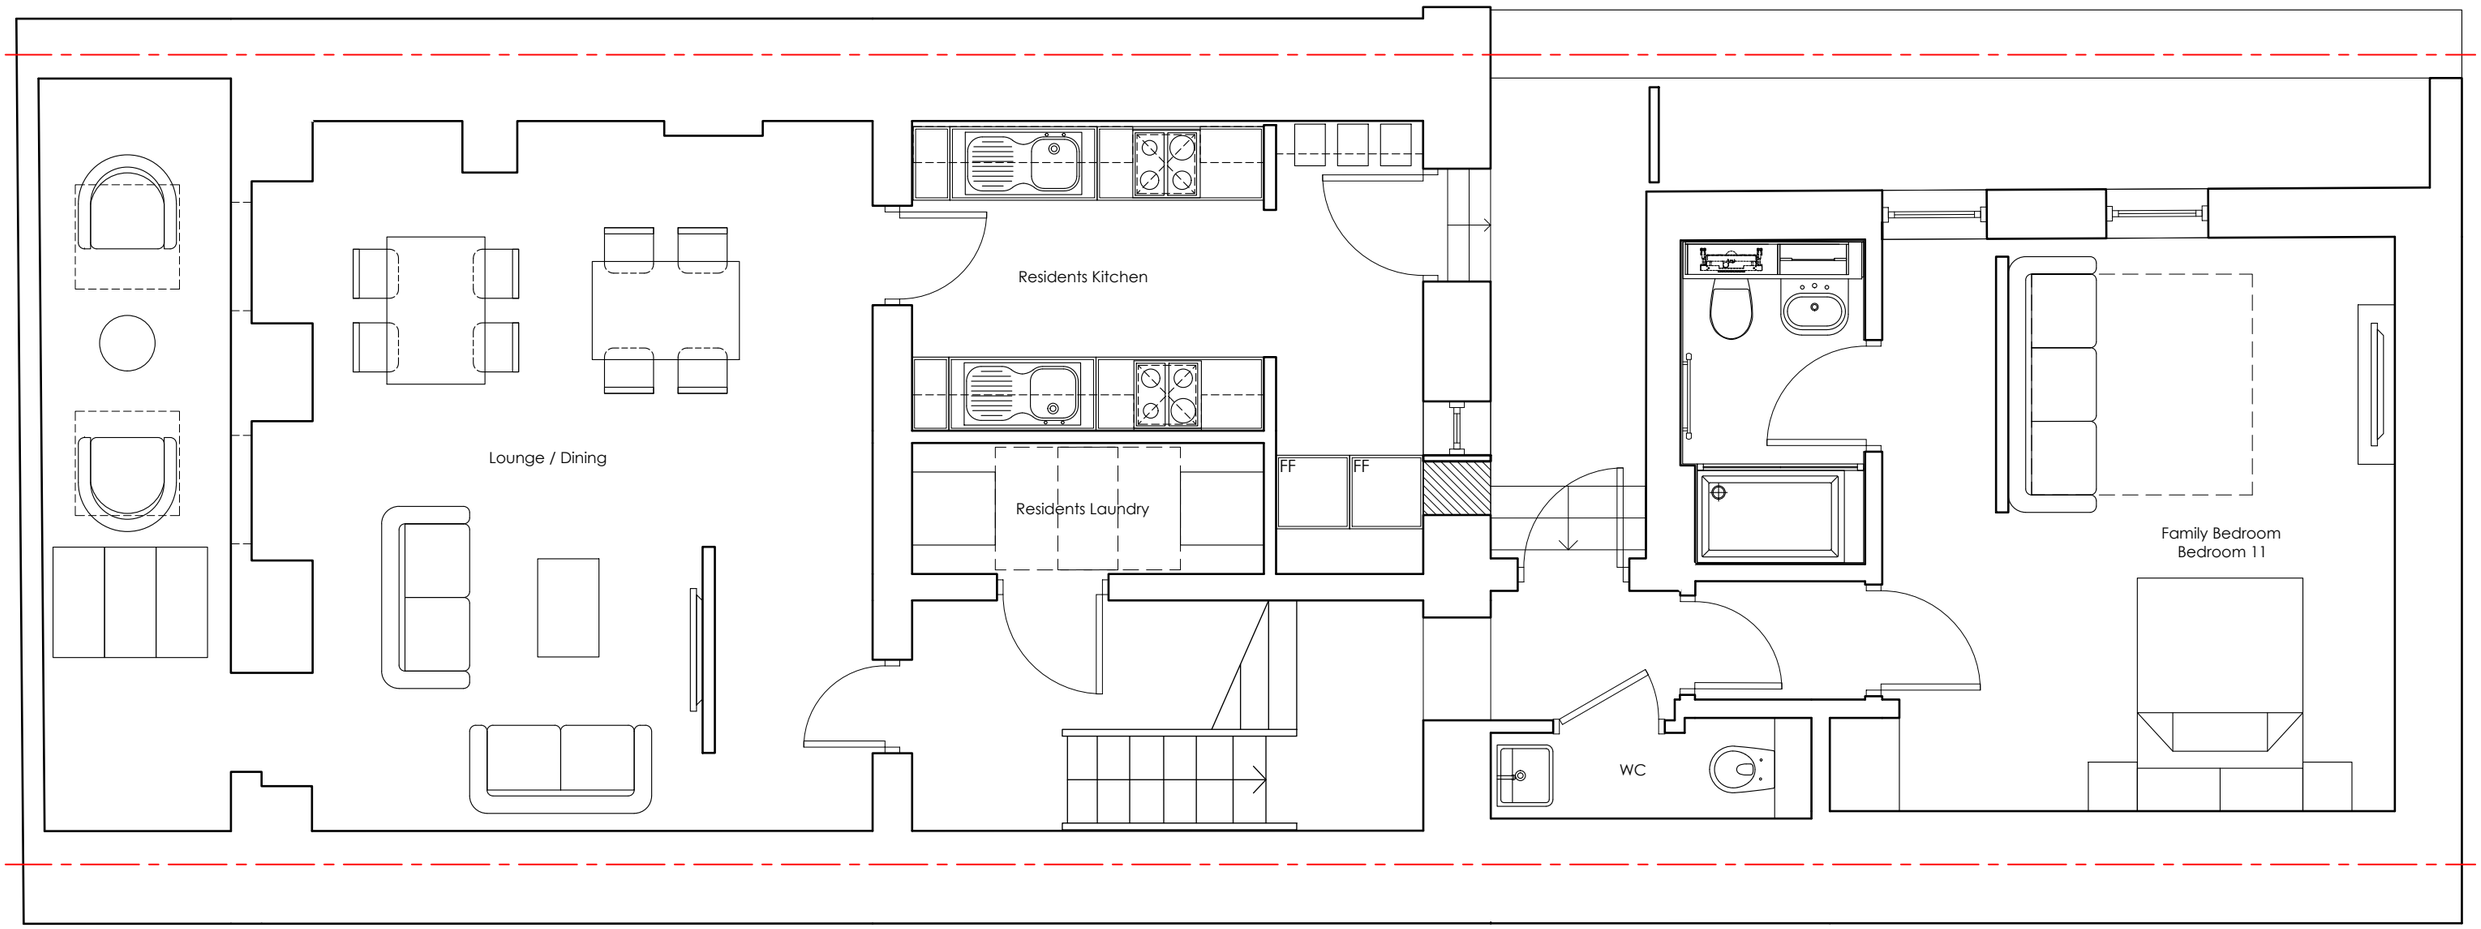


black
Second Floor
Lion House
3 Plough Yard
EC2A 3LP
033 3311 0221
black-architecture.com

NORTH

0 1m 2m

Any errors or discrepancies should be reported to the architect as soon as they are discovered.
All information ©2015 Black Architecture Limited.

Notes:

| Revision | Date Amended By | Details |
|---|---|---|

68 Charlotte Street

Proposed Basement Plan

# PLANNING

| Drawn | Checked | Date | Scale |
|---|---|---|---|
| EK | SB | 01.12.2022 | 1:50@A3 |

| Project | Reference | Number | Revision |
|---|---|---|---|
| 0567 | PL | 100 | |