Elevation A

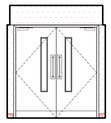

Elevation B

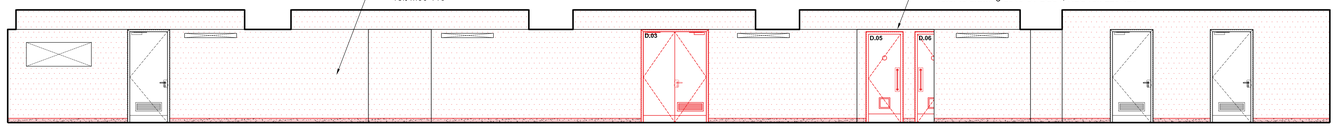

Elevation C

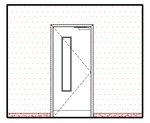

Elevation D

01 PROPOSED INTERNAL ELEVATIONS - 01 CORRIDOR
Scale 1:50 @ A0

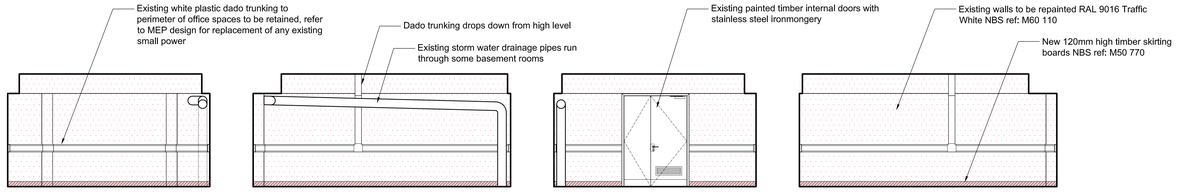

Elevation A Elevation B Elevation C Elevation D

02 PROPOSED INTERNAL ELEVATIONS - 01.01 MEETING ROOM
Scale 1:50 @ A0

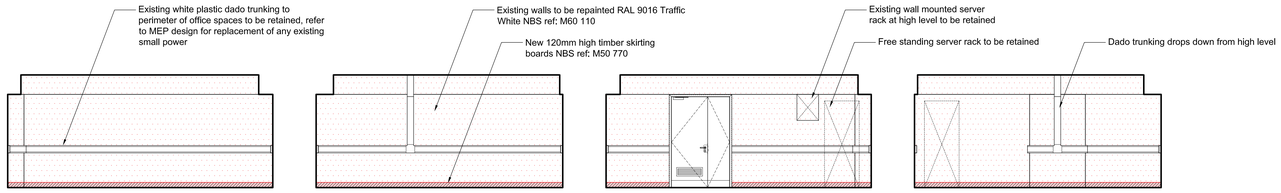

Elevation A Elevation B Elevation C Elevation D

03 PROPOSED INTERNAL ELEVATIONS - 01.02 MANAGER'S AND ORDERING TEAM OFFICE
Scale 1:50 @ A0

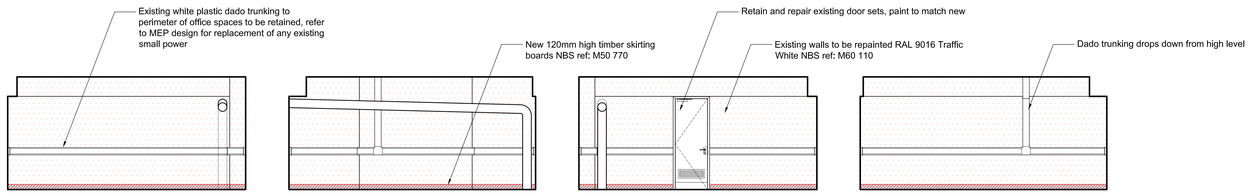

Elevation A Elevation B Elevation C Elevation D

04 PROPOSED INTERNAL ELEVATIONS - 01.03 SSC AND INPUT OFFICE
Scale 1:50 @ A0

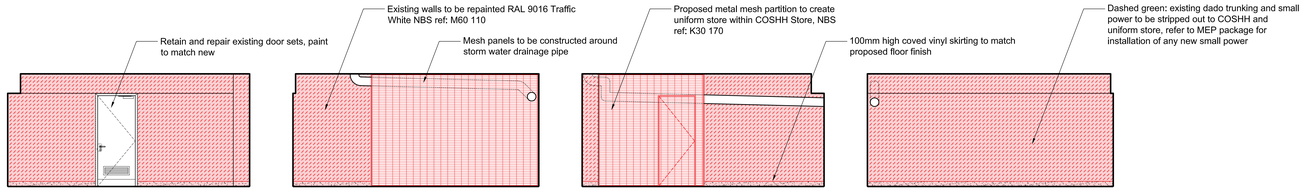

Elevation A Elevation B Elevation C Elevation D

05 PROPOSED INTERNAL ELEVATIONS - 01.04 COSHH AND UNIFORM STORE
Scale 1:50 @ A0

0 0.5 1.0 cm
0 0.5 m 1.0 m 1.5 m 2.0 m 2.5 m 3.0 m 3.5 m 4.0 m 4.5 m 5.0 m
1:50

©
DO NOT SCALE. Use figured dimensions only. Contractor is to check all dimensions before commencement of works. This drawing is copyright. This data to be used as ref file only - not as live data. This drawing must only be used for the purpose for which it is supplied.

PROPOSED INTERNAL ELEVATIONS LEGEND

- Demolition / strip-out works
- Proposed works
- Existing walls to receive paint finish WF01
- Proposed walls to receive paint finish WF01
- Existing walls to receive hygienic wall finish WF02
- Proposed walls to receive hygienic wall finish WF02
- Proposed cold room panel walls WF03
- Proposed metal mesh walls SW04
- Proposed bump rail BR01

no.	date	by	revision details	Ckd	App
/	11/11/22	JW	FOR LISTED BUILDING CONSENT	GO	ASF

STRALA architects
3rd Floor, 9 Stevenson Square
Northern Quarter, Manchester, M1 1DB
Tel: 0161 236 5866
E: office@stralaarch.co.uk

LNER

client
LONDON NORTH EASTERN RAILWAY

NETWORK RAIL TECHNICAL APPROVAL
AUTHORISED FOR ISSUE:
DESIGNER.....
CHECKER.....
AUTHORISER (CRE).....
DATE.....

APPROVED FOR FORM ???
CEM.....
DATE.....

project
ELR: ECM1 MILEAGE: 0m 0ch OS Ref: TQ302830
LNER CATERING SERVICE CENTRES
LONDON KINGS CROSS STATION

drawing status
FOR LISTED BUILDING CONSENT

drawing title
Proposed Internal Elevations
Sheet 1 of 7

drawn by	date	checked by	date
JW	11/11/22	GO	11/11/22
CRE Approved by	date	CEM Reviewed by	date
ASF	11/11/22	RES	11/11/22

Network Rail dwg no.
revision no. /
sht no. 1 of 7

consultant dwg no.	scale	sht size
2949-01-406-01	1 : 50	A0