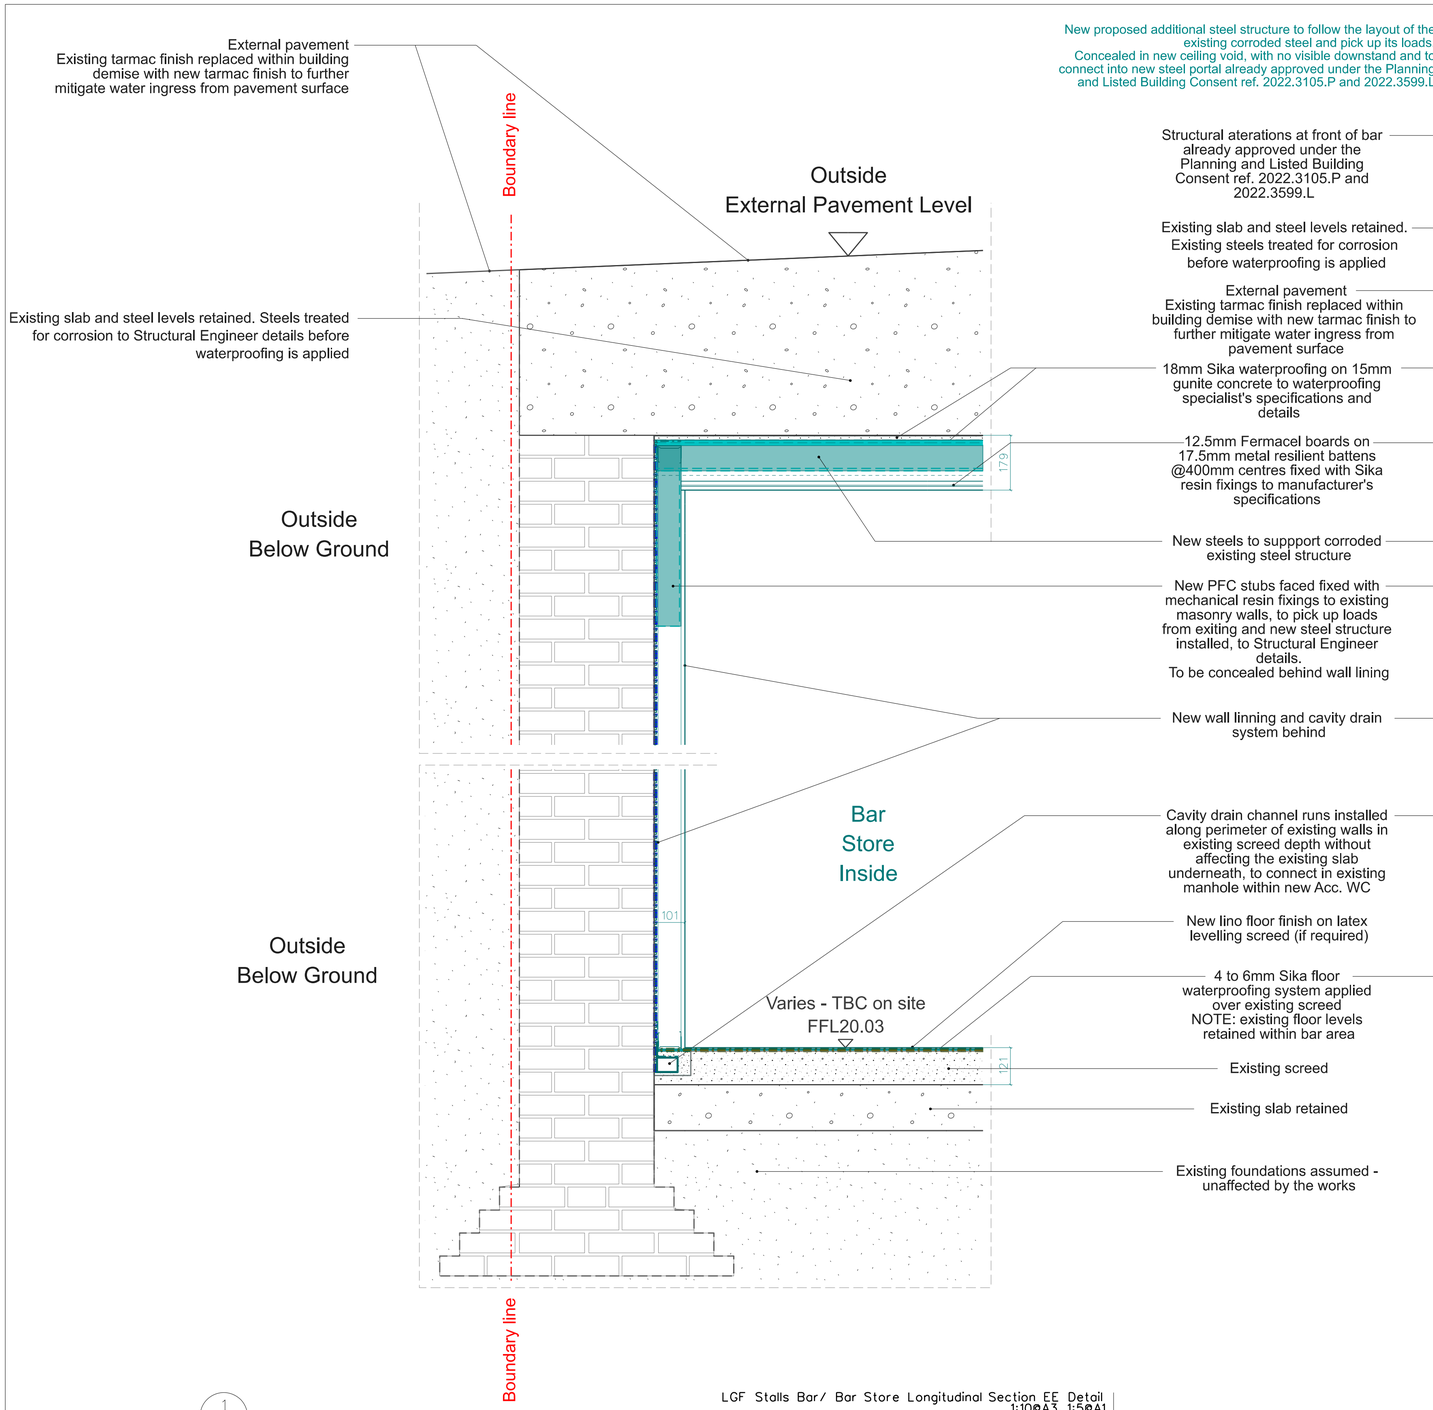

1
312

LGF Stalls Bar/ Bar Store Longitudinal Section EE Detail
1:10@A3, 1:5@A1

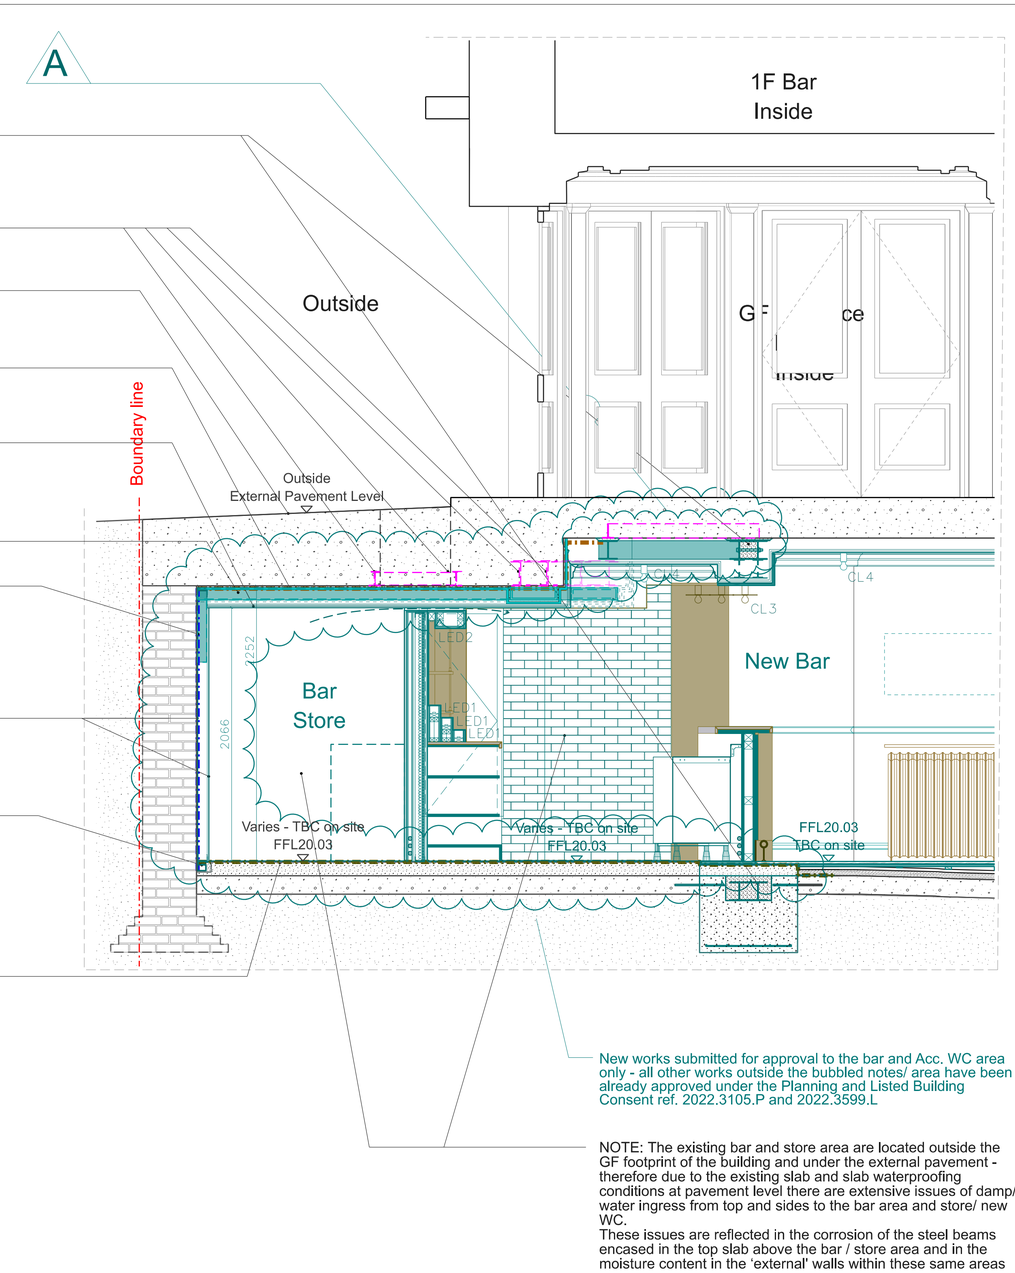

2
312

LGF Stalls Bar and Store Longitudinal Section EE
1:50@A3, 1:25@A1

Key

Existing

Proposed

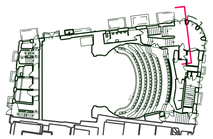

Key of proposed waterproofing works

Extent of the proposed cavity drain system, to be installed to the existing perimeter masonry walls
NOTE:
Drain channel runs installed along perimeter of existing walls in existing screed depth without affecting the existing slab underneath

Extent of the proposed 4mm to 6mm Sika floor waterproofing system applied over existing screed. The floor waterproofing is proposed to be applied over new ground bearing structure at the fornt of the bar already approved under the Planning and Listed Building Consent ref. 2022.3105.P and 2022.3599.L, to ensure no damp ingress will occurr at the interface with new/ existing slab structure.

The existing floor-to-ceiling height in the bar area doesn't allow for a cavity drain system to be installed at floor level, as this will result in a floor-to-ceiling height of 2m or less.

Extent of the proposed 18mm Sika ceiling waterproofing system applied over 15mm gunite concrete over existing concrete slab/ soffit. Note: the gunite concrete layer is required to provide a key layer for the waterproofing system.

THE CONTRACTOR IS TO CHECK AND VERIFY ALL BUILDING AND SITE DIMENSIONS, LEVELS AND SEWER INVERT LEVELS AT CONNECTION POINTS BEFORE WORK STARTS

THIS DRAWING IS TO BE READ AND CHECKED IN CONJUNCTION WITH ENGINEERS AND OTHER SPECIALIST DRAWINGS

THE DRAWING AND THE WORKS DEPICTED ARE THE COPYRIGHT OF THIS PRACTICE AND MAY NOT BE REPRODUCED EXCEPT BY WRITTEN PERMISSION

0 1m 2m

Rev:	Date:	Description
A	25/11/22	Planning - Additional works to 2022.3105.P and 2022.3599.L Consent
/	15/11/22	Planning - Additional works to 2022.3105.P and 2022.3599.L Consent

Job: 2201 Ambassadors Theatre
Client: Ambassador Theatre Group

Drawing: LGF Stalls Bar and Store Longitudinal Section EE Details
Drawing no: 2201-3-312
Rev: A
Status: Stage 3
Scale: 1:50@A3, 1:25@A1
Date: 15/11/22

citizensdesignbureau
Ground Floor Units 01 & 03, 6 Westgate Street, London, E8 3RN
t : 02030959732
e : everyone@citizensdesignbureau.net