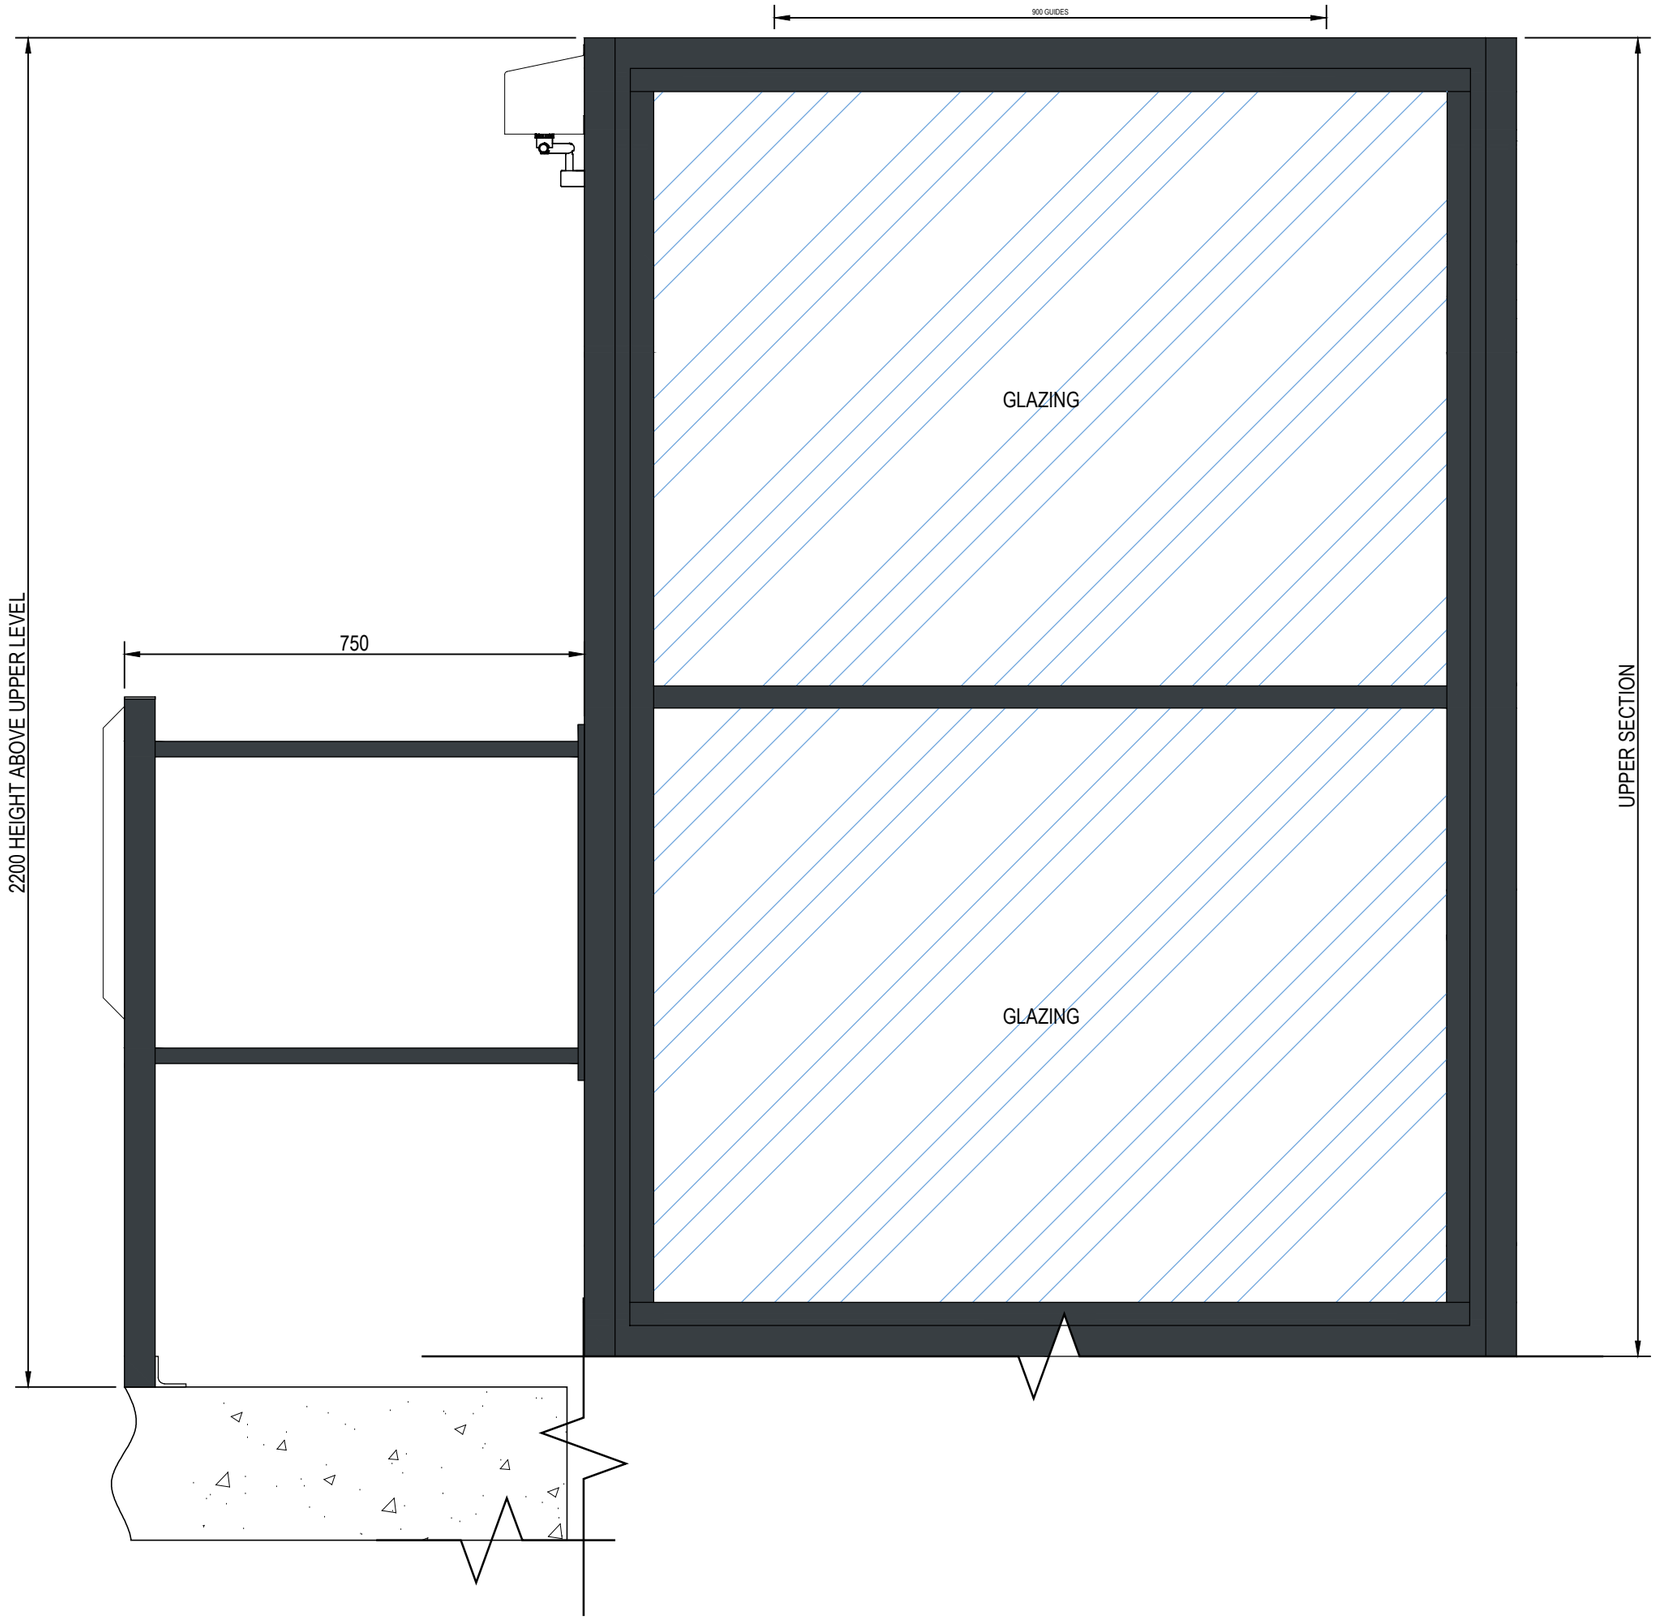

Colour Swatch:

RAL 7016
Anthracite Grey

0 100 200 300 400 600
Scale Bar (mm) 1:10

EXTERNAL LIFT - PAINTED STAINLESS STEEL

Issue	Date	Description	Designed	Approved
A	13/09/22	NEW DRAWING	CDR	

FOR APPROVAL

PHOENIX

Unit 6
Castlegate Business Park
Old Sarum, Salisbury
Wiltshire.
SP4 6QX

Tel: 01722 410144
Fax: 01722 331814
Email: sales@phoenixlifts.co.uk

Project Name:	WORKING MENS COLLEGE, CAMDEN
Site Address:	
Drawing Title:	1:10 SIDE ELEVATION 2.1 FOR A RISE LIFT
Reference No:	PO.xxxxx / U
Scale:	1:10 @A3
Network File No:	RS01.62409
Drawing No:	RS01.62409
Issue:	A
Page:	Sht 6 of 8

SIDE ELEVATION (2.1)

©Phoenix Lifts Limited