2:15) BEDROOM 2, EAST ELEVATION

FLAT 5, FIRLEY LODGE
THE GROVE, N6 6LH
(BEDROOM 2, PROPOSED
1:20
0 500MM
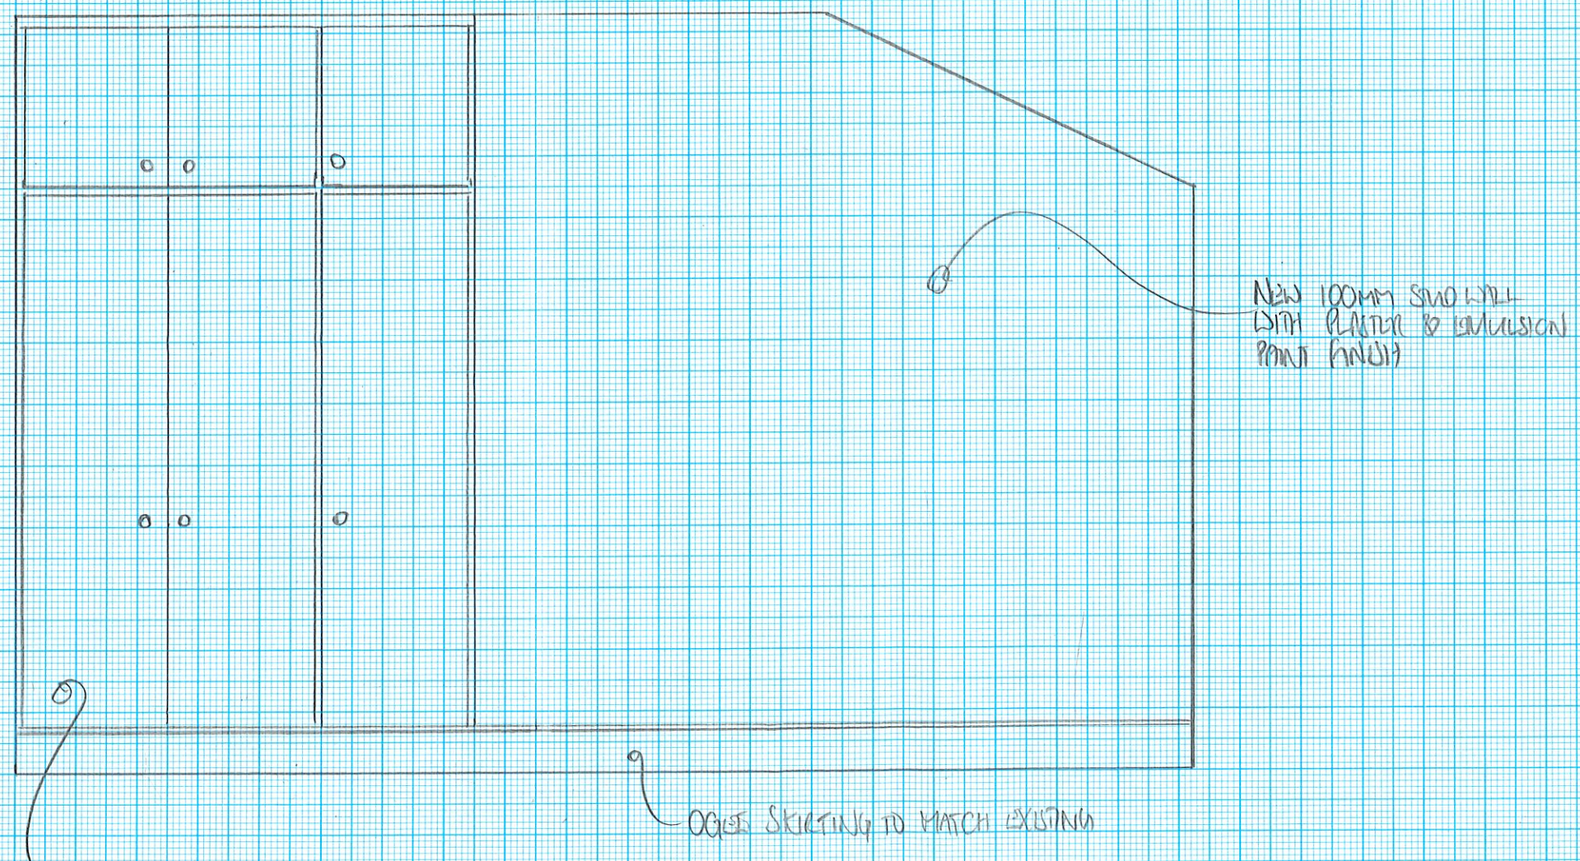
EAST ELEVATION