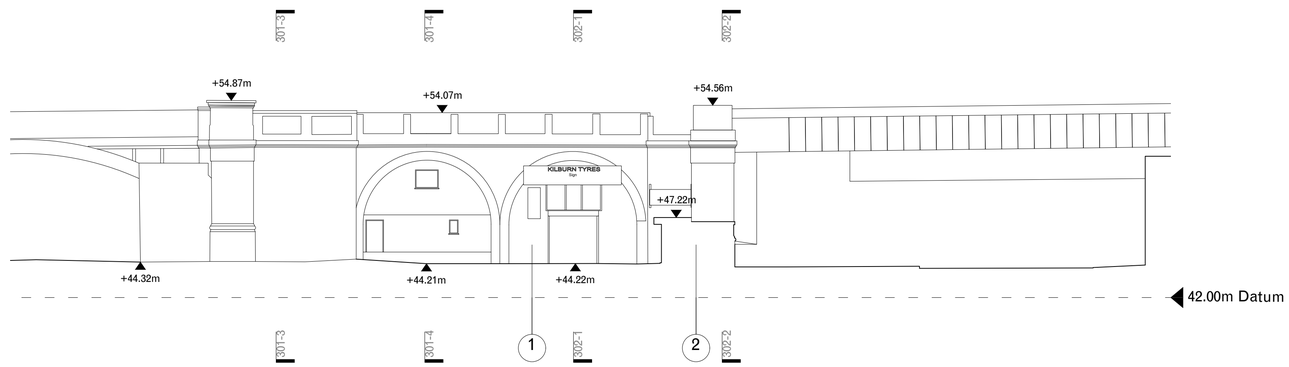

1 Kilburn Mews: Cooper's Yard

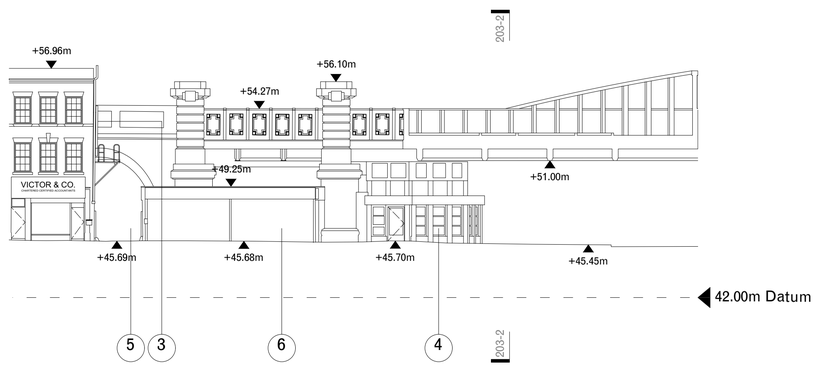

2 Kilburn Mews: Maygrove Road Entrance

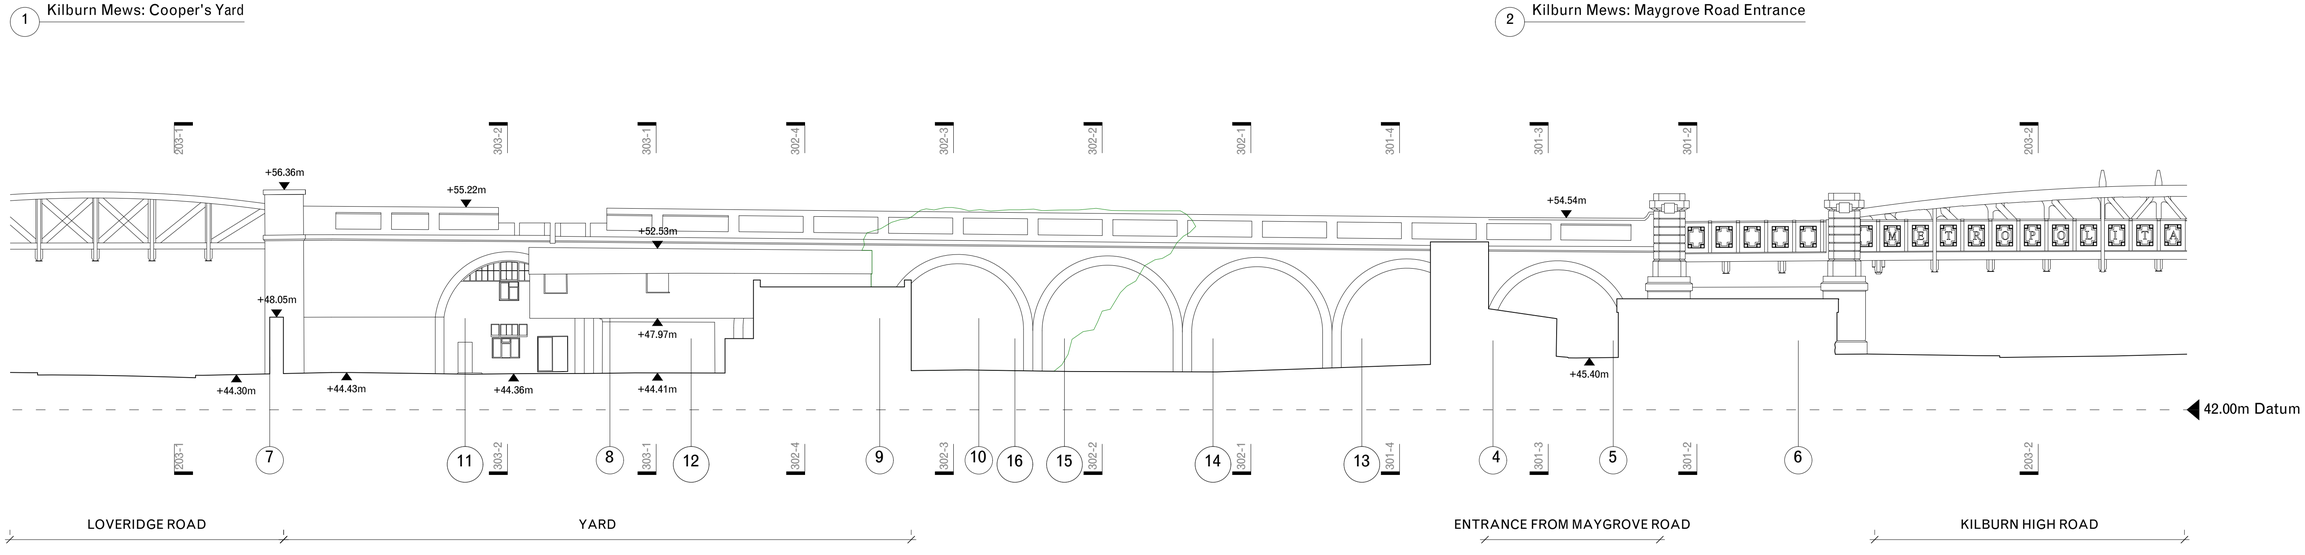

3 Kilburn Mews: Rear Yard

DK-CM

TELEPHONE
+44 (0) 207 729 4140

EMAIL
studio@dk-cm.com

WEBSITE
www.dk-cm.com

ADDRESS
Unit 12, 5 Durham Yard
Teesdale Street
London, E2 6QF

PROJECT
Kilburn Arches

CLIENT
Transport for London

DRAWING TITLE
Existing elevations:
Kilburn Mews

DRAWING NUMBER
2108-S2-X-202--

DRAWN/ CHECKED
KS / ET

SCALE
1:200@A1
1:400@A3

STATUS
Stage 2

CREATION DATE
08.11.2021

NOTES

1. All co-ordinates, levels, dimensions and discrepancies are to be reported to the architect immediately.
2. This drawing is to be read in conjunction with all other Engineers' drawings, details and specification.
3. For site information and dimensions please refer to commissioned measured survey.
4. All drawings to be read in conjunction with architectural specification.
5. Do not scale from these drawings. Use figured dimensions only.
6. All dimensions in mm.

Notes

1. Arch owned by Network Rail, no works proposed
2. Single storey later addition structure
3. High level billboard owned by TfL
4. Recent public realm works by Brent Council to extend pavement and provide more bike parking
5. Existing pedestrian and vehicular access from Maygrove Road
6. 2c Maygrove Road, Cod's Plaice
7. Brick wall blocks access from Loveridge Road
8. First floor structure provides access to upper levels of arches 15, 16 & 17
9. Later addition building in yard abuts the railway structure
10. Vegetation covers arch 13 and 14
11. Unit 17, Vacant
12. Unit 16, Access to yard
13. Unit 11, Vacant
14. Unit 12, Vacant
15. Unit 13, Kraftwork London Ltd
16. Unit 14, Vacant
17. N/A

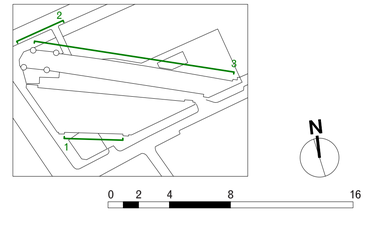

Revision

-	STAGE 2 ISSUE	17.03.2022