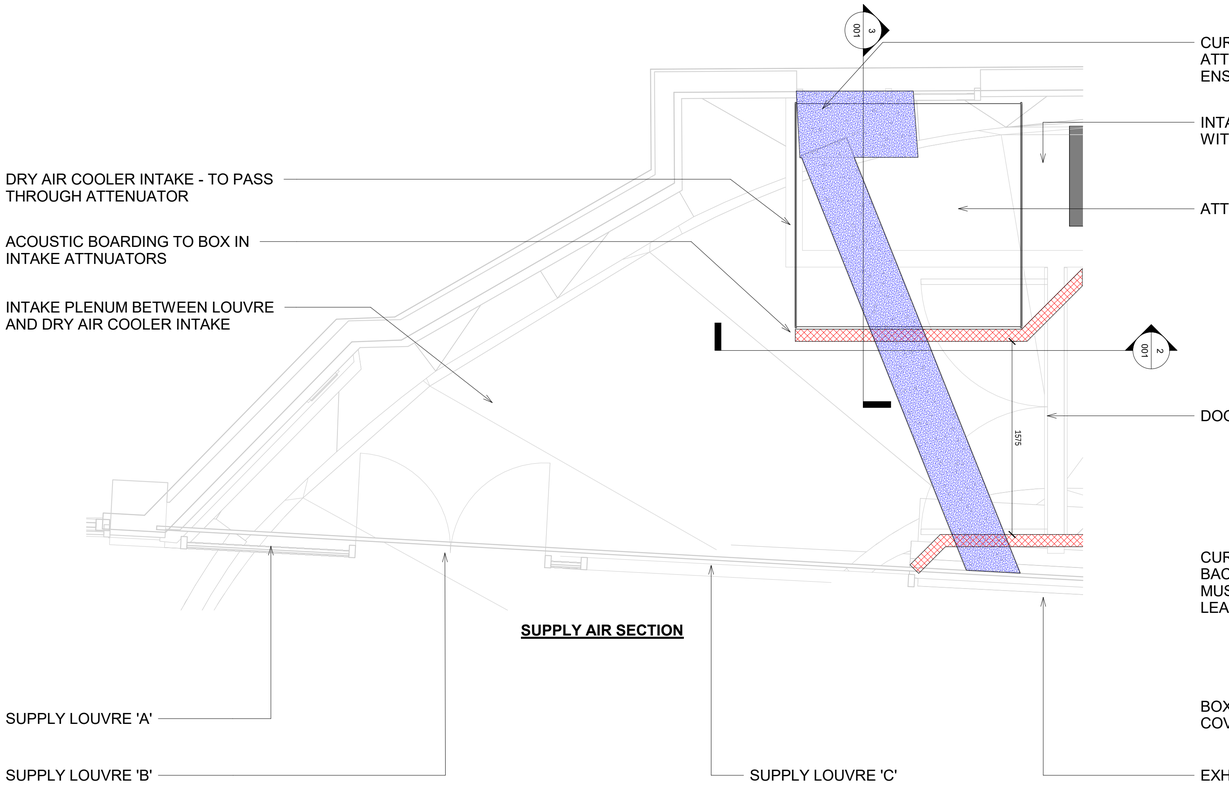

SUPPLY AIR SECTION

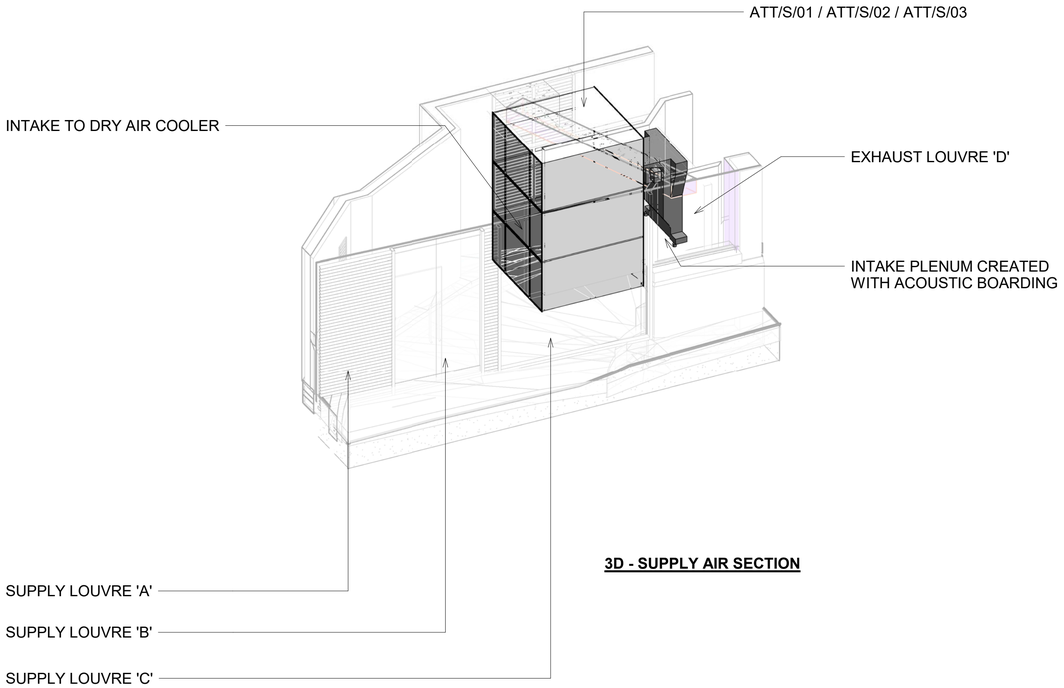

3D - SUPPLY AIR SECTION

NOTES

1. ALL ATTENUATORS AND ASSCOCIATED DUCTWORK TO BE BOXED IN ACOUSTIC BOARDING
2. ACOUSTIC BOARDING MUST PROVIDE SEPERATION BETWEEN INTAKE AND EXHAUST PLENUMS
3. PRODUCTS STATED ARE NOTIONAL TO PROGRESS DESIGN AND NOT TO BE PROCURED WITHOUT CONFIRMATION FROM BSL AND ACOUSTIC ENGINEER
4. SYSTEM COMPONENTS ARE SUBJECT TO CHANGE PENDING UPDATED INFORMATION
5. THIS DRAWING SHOWS THE DESIGN INTENT ONLY TO ALLOW DESIGN TEAM'S COORDINATION, COSTING AND COMMENT
6. ALL INFORMATION IS INDICATIVE ONLY SUBJECT TO FINAL DESIGN
7. ALL DIMENSIONS ARE TO BE CONFIRMED ON SITE BEFORE INSTALLATION
8. THIS DRAWING SHALL BE READ IN CONJUNCTION WITH THE SAFETY IN DESIGN HAZARDOUS REGISTER AND OTHER PROJECT H&S DOCUMENTATION
9. IT IS THE CONTRACTORS RESPONSIBILITY TO CHECK ALL DESIGN ELEMENTS HIGHLIGHTED IN THIS DRAWING FOR SAFETY AND CORRECT FUNCTION

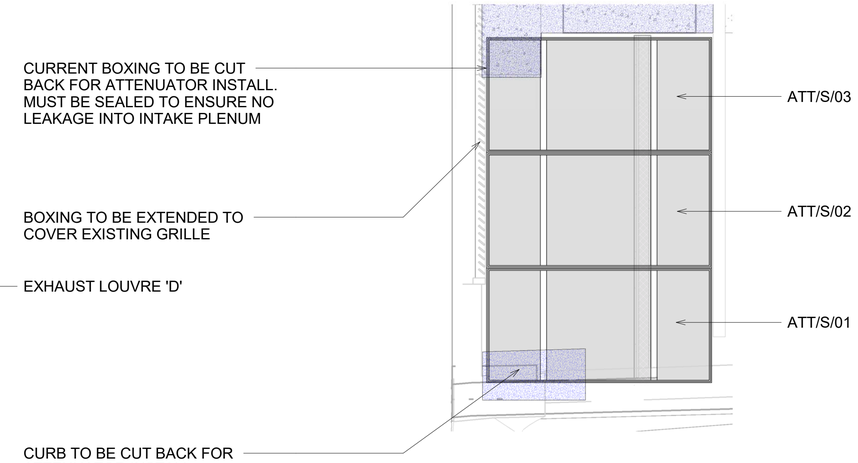

SECTION 001 / 3

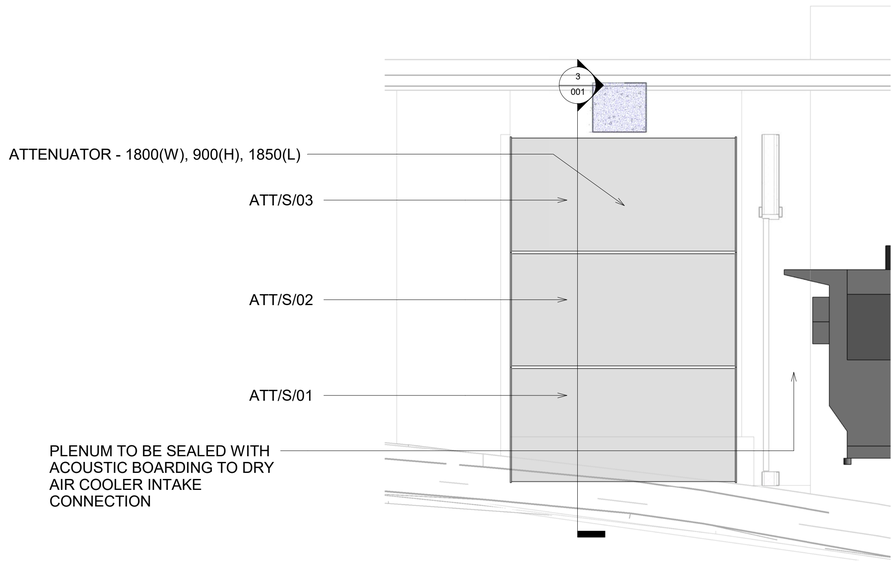

SECTION 001 / 2

BSL

BUILDING SERVICES LIMITED

PROJECT
GREAT RUSSEL STREET HOTEL

CLIENT
CRITERION CAPITAL
16 Babmaes Street
St James
London
SW1Y 6HD

CONSULTANT
Building Services Ltd
4th Floor, Silverstream House,
45 Fitzroy Street, Fitzrovia,
London, W1T 6EB
+44 (0) 20 7112 5113
contact@buildingsltd.co.uk
www.buildingsltd.co.uk

No.	Description	Date
R1	FOR COMMENT	20/01/2022
R2	FOR COMMENT	28/01/2022

Criterion Capital

DRY COOLER SUPPLY

Project number	-
Date	28/01/2022
Drawn by	-
Checked by	-

001

Scale 1 : 25 @ A1