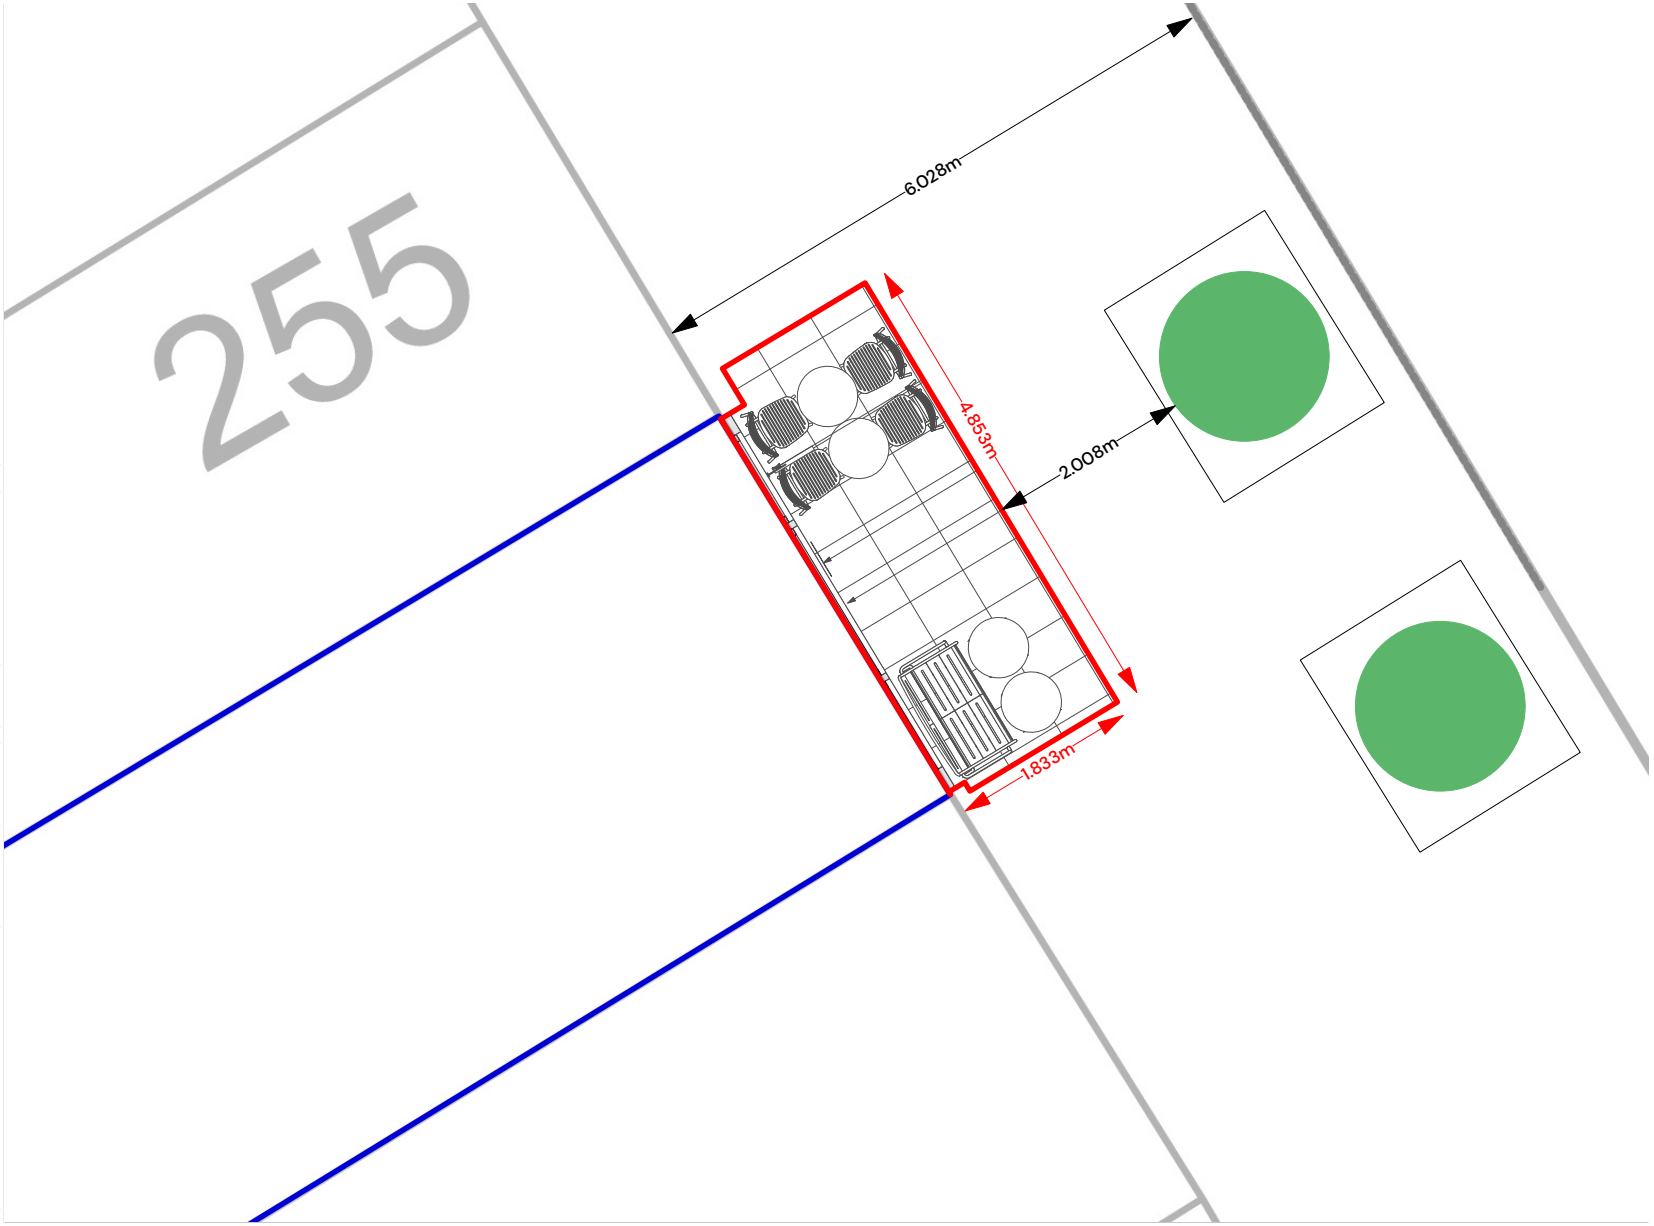

SEATING AREA LOCATION

APPLICATION BOUNDARY

TREE PIT

Copyright Pegasus Planning Group Ltd. Crown copyright. All rights reserved. Ordnance Survey Copyright Licence number 100042093. Promap Licence number 100020449. FreeOfs Licence number 0100031673. Standard OS licence rights conditions apply.
Pegasus accepts no liability for any use of this document other than for its original purpose, or for the original client, or following Pegasus' express agreement to such use. T 01285 641717 www.pegasusgroup.co.uk

253 CAMDEN HIGH STREET – **SEATING BOUNDARY PLAN**

www.pegasusgroup.co.uk | DRAWN BY: **RWM** | APPROVED BY: **EM** | DATE: **08/12/2022** | SCALE: **1:75@A4** | DRWG: **P22-3139DE_01** | CLIENT: **STARBUCKS**

PEGASUS GROUP