Camden Market / London		
Level	Dining Pods Location Plan	
GF		
Scale	Date	Drawn By
1:1250 A1 1:2500 A3	12.10.2020	S.M.
Rev	Date	Description
B	28.09.2021	planning
Drawing Number	Project Number	
DNGPODS_LABS_XX_00_DR_A_000_00	DNGPODS	

North

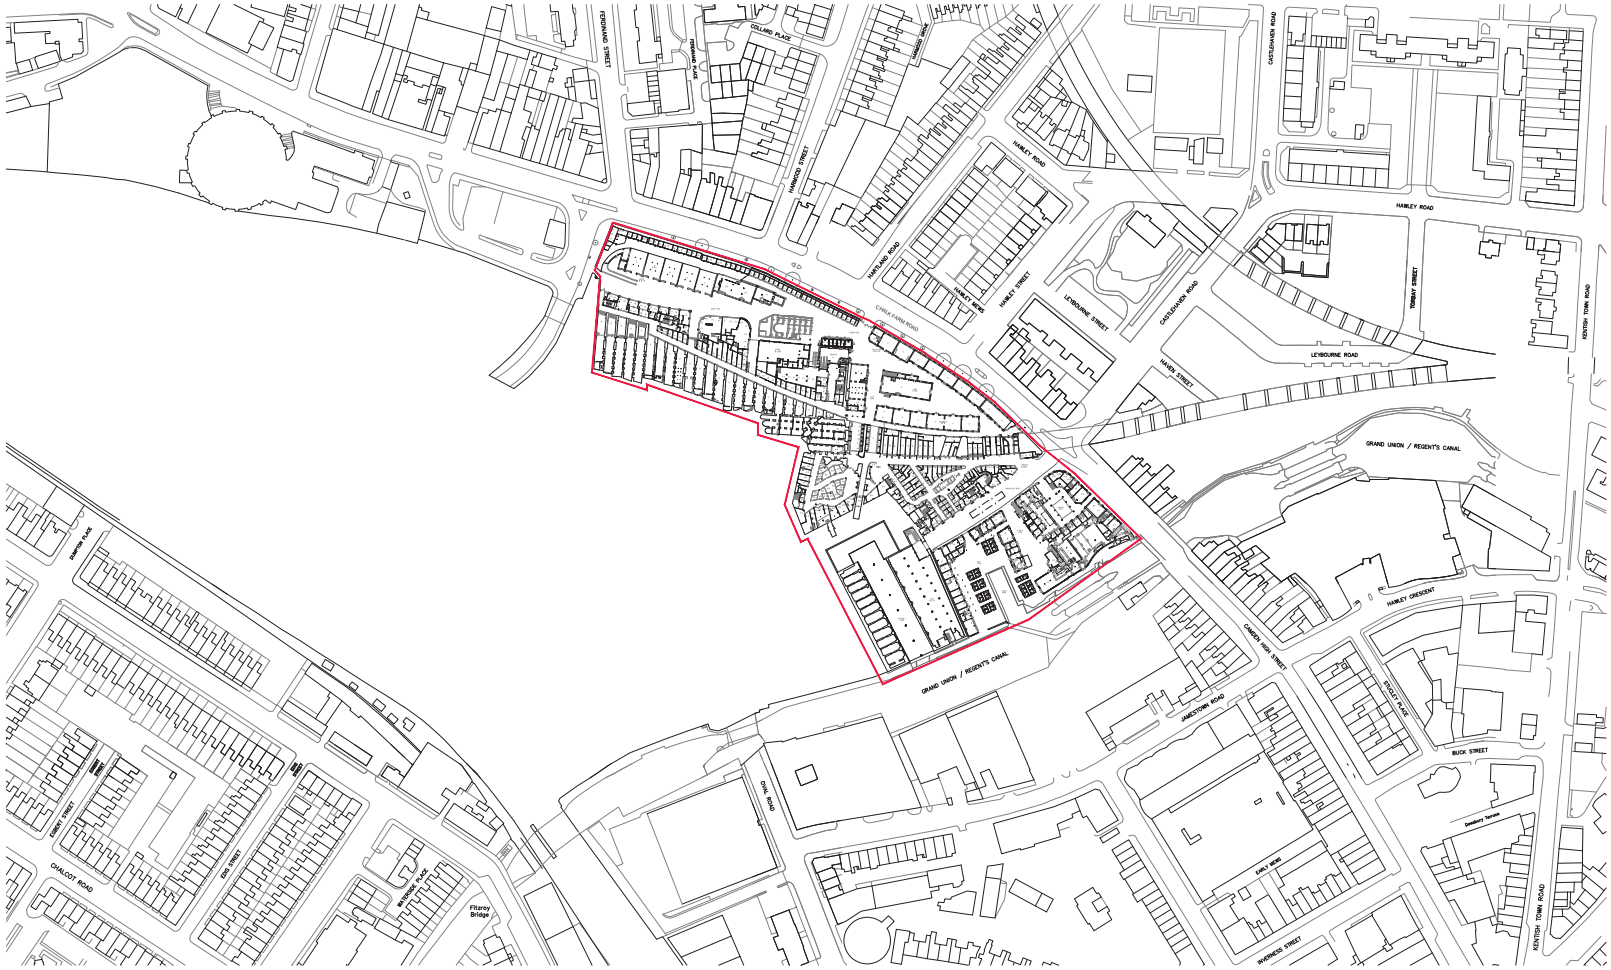

1:1250 0 10 50 100 125 m
A1

DRAFT TENDER CONSTRUCTION

This drawing is copyright LabTech. Do not scale from this drawing. Drawings to be read in conjunction with all other architectural and design consultant information. All dimensions and levels to be checked on site by the contractor and such dimensions to be his responsibility. Report all drawing errors, omissions and discrepancies to the architect.

LABTECH