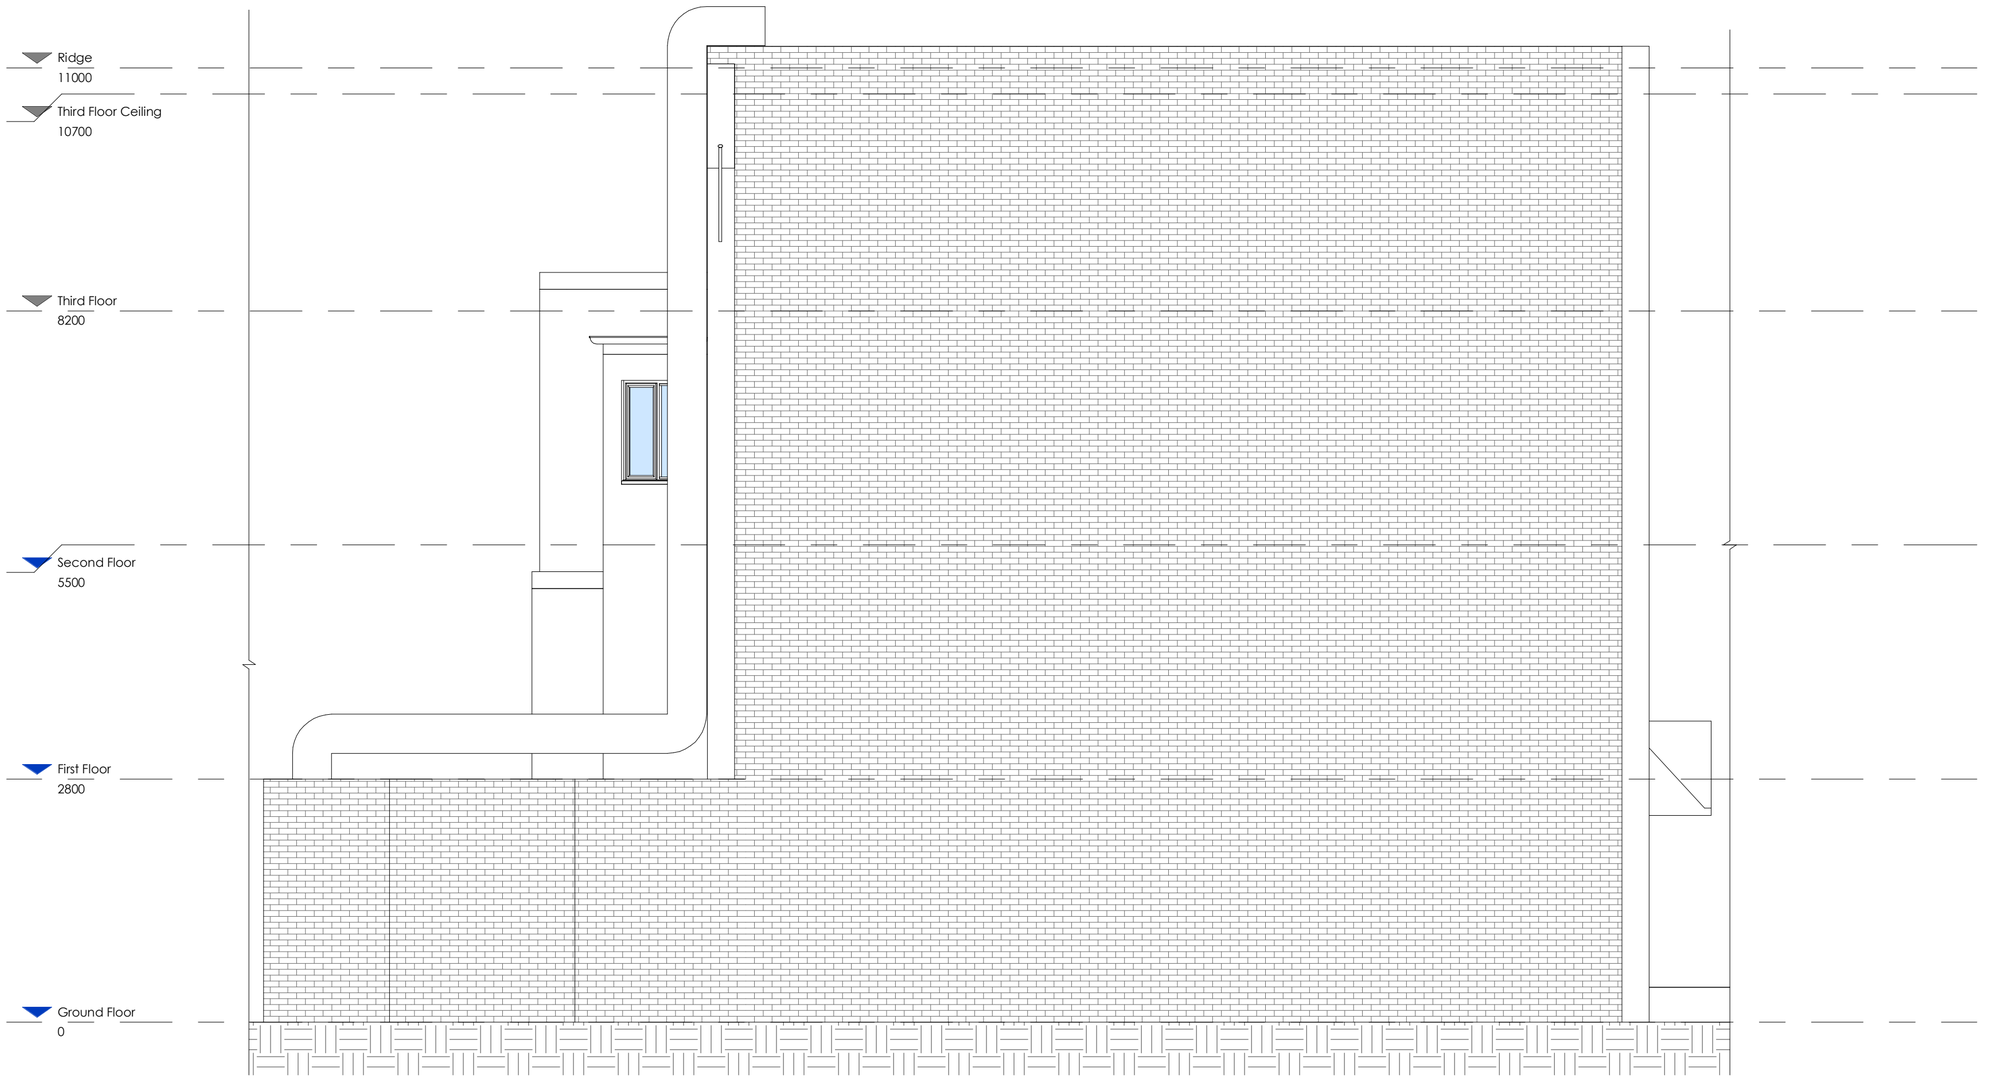

1 4. PRE EXISTING OTHER SIDE ELEVATION
1 : 50

AC DESIGN SOLUTIONS
The Bower, Office 49
4 Roundwood Avenue
Stockley Park
Uxbridge
UB11 1 AF

0208 158 4000
WWW.ACDESIGNSOLUTIONS.CO.UK

BS1192 revision	Date	Description

0 1 2 3 4 5
GRAPHIC SCALE: 1:50

0 1 2 3 4 5 10
GRAPHIC SCALE: 1:100

PROJECT STATUS
ARCH DRAWINGS

PROJECT
33 GOODGE STREET

TITLE
PRE EXISTING OTHER SIDE ELEVATION

CLIENT

DRAWN BY	CHECKED BY	DATE	SCALE (@A2)
ME	ZC	30-11-2022	1 : 50

DRAWING NUMBER UK2162-H1-D-A-203

PROJECT NUMBER	BUILDING CODE	PHASE	REVISION
UK2162	VA		