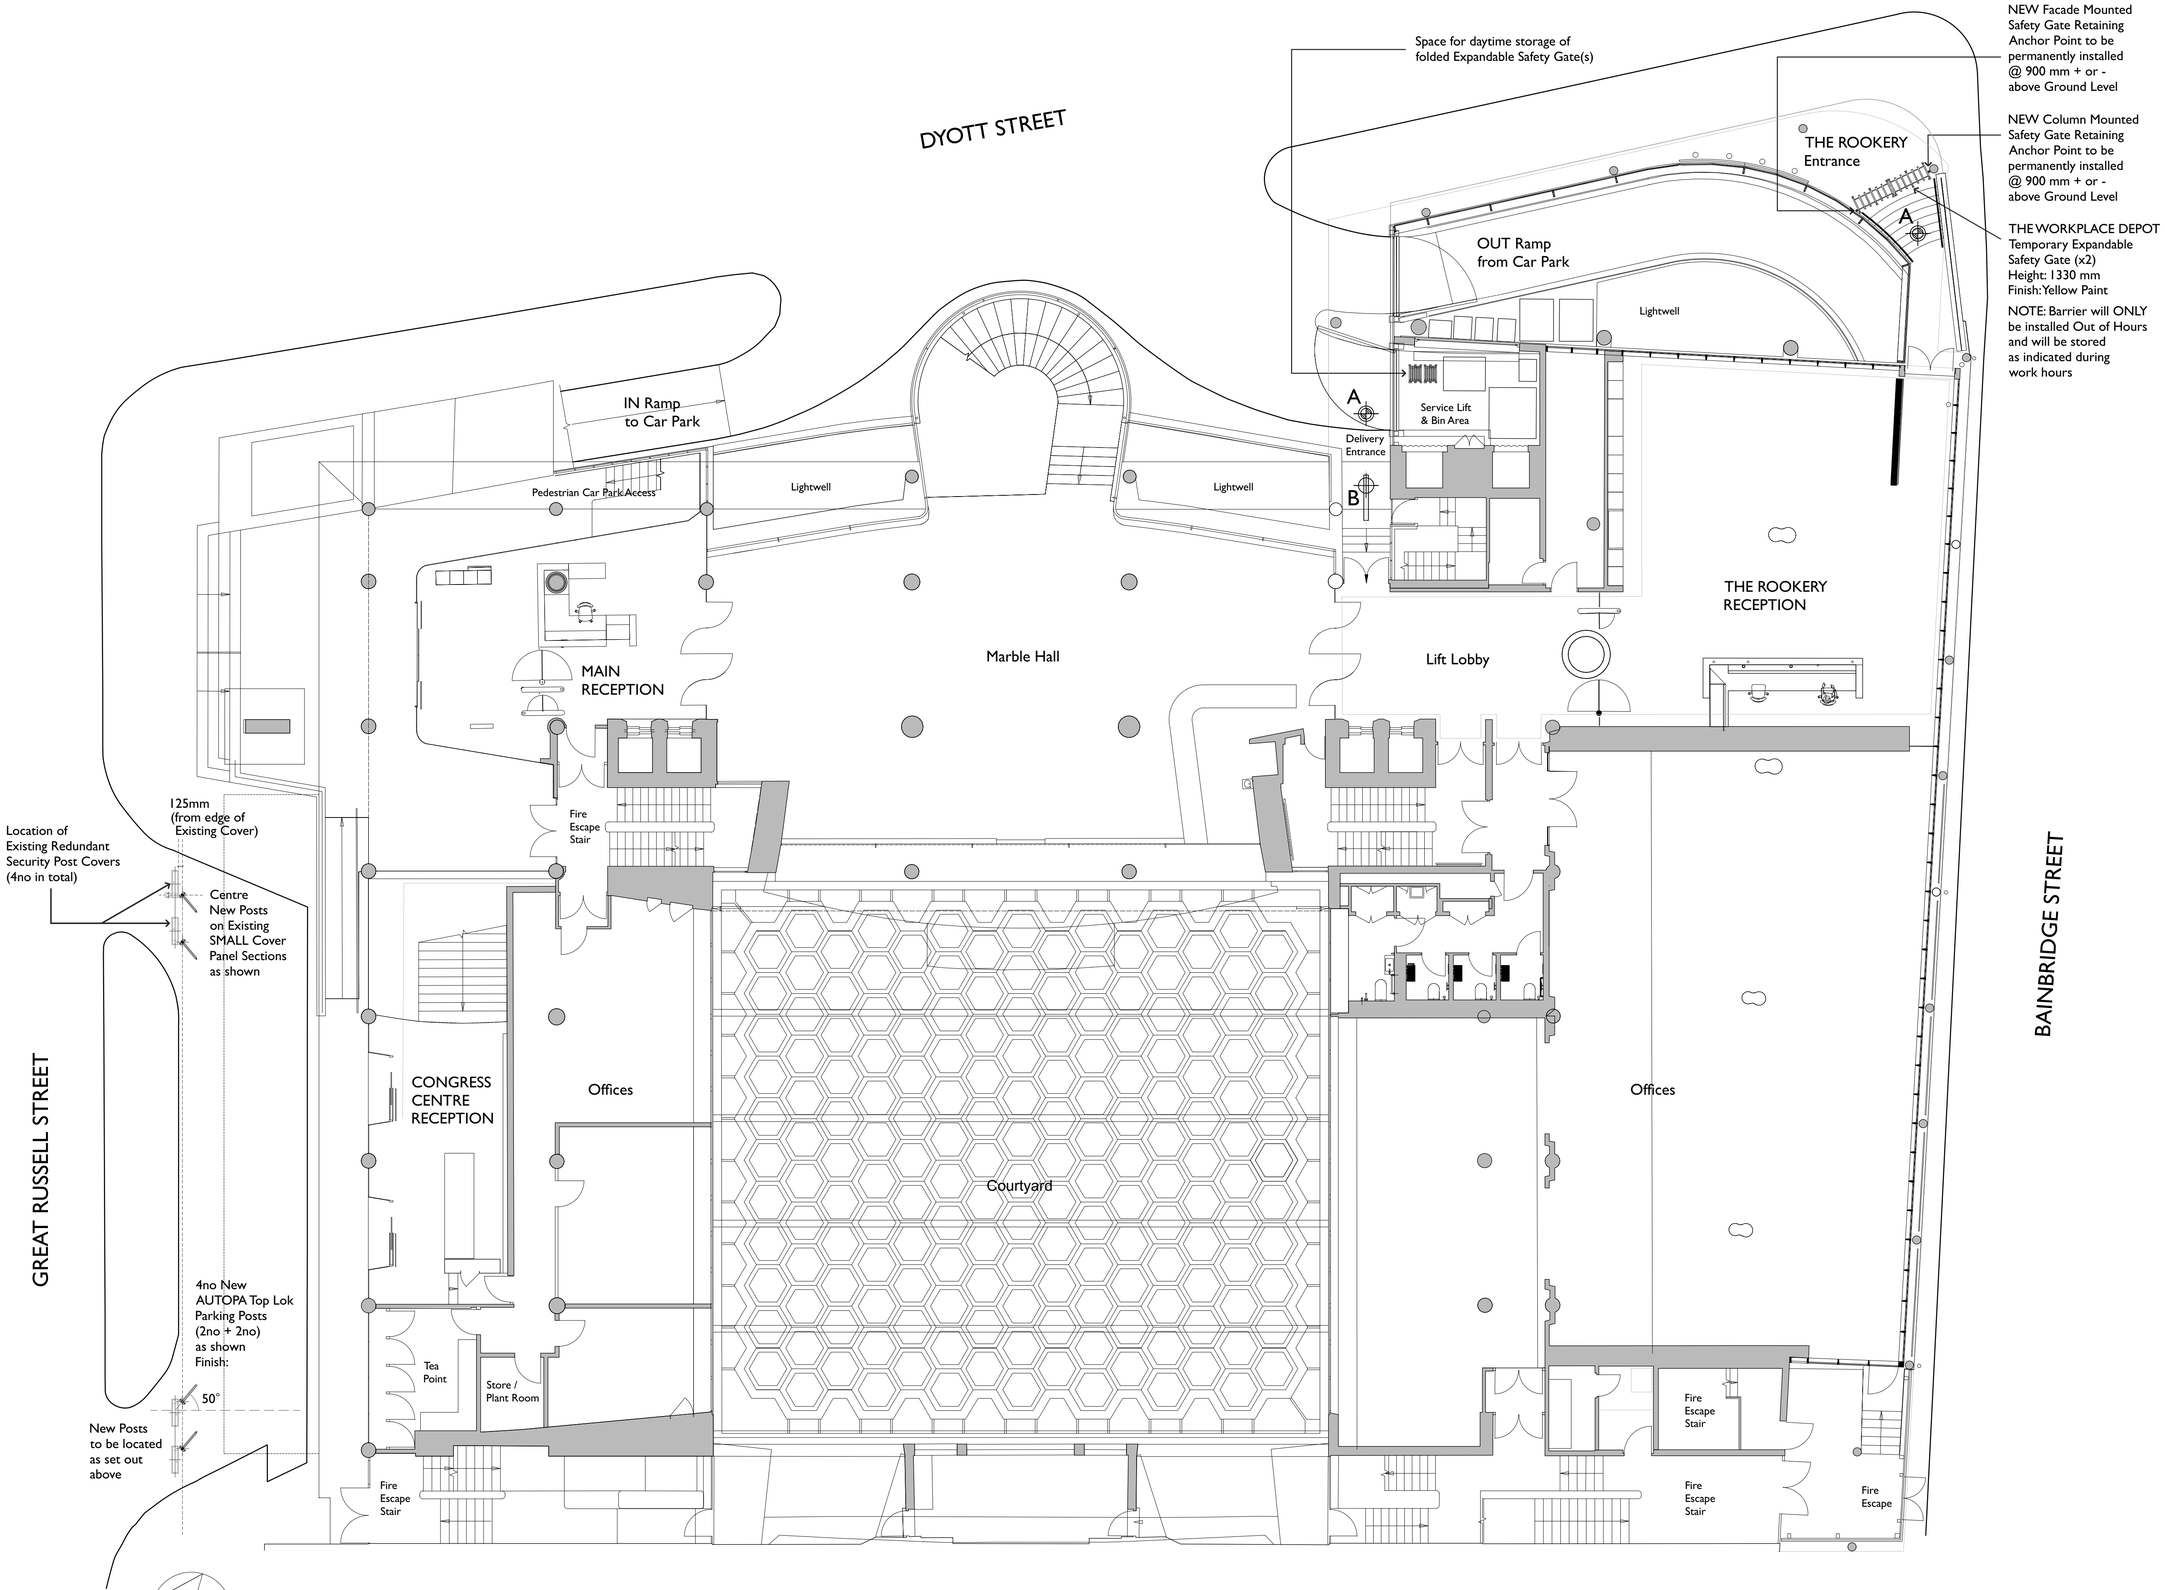

GROUND FLOOR PLAN

DO NOT SCALE DIMENSIONS FROM THIS DRAWING

Use only written dimensions. Critical dimensions are identified thus - ✻
ALL dimensions are to be checked on site by Contractor prior to his commencing work. Any discrepancies are to be promptly reported to BHC for consideration and correction. All setting out to be submitted to BHC for approval PRIOR to commencing manufacture.

Liability for the content of this drawing is strictly limited to the party and purpose for which it was originally prepared. No further liability, howsoever construed, is implied or accepted.

© Bartlett Hughes Consulting Limited retain the copyright and ownership of the content of this drawing, no part of which is to be reproduced or used for any purpose other than that for which it was prepared without PRIOR written permission and payment in full, of any consequent licence fee.

ABBREVIATIONS (where applicable)

BSH	BEAM SOFFIT HEIGHT	FFL	FINISHED FLOOR LEVEL
CE	CLEANING EYE	IC	INSPECTION COVER
(2700)	SUSPENDED CEILING HEIGHT	MH	MANHOLE
		RSJ	ROLLED STEEL JOIST
[3200]	STRUCTURAL SOFFIT HEIGHT	RWP	RAIN WATER PIPE
DH	DOOR HEIGHT	WCH	WINDOW CILL HEIGHT
DP	DOWN PIPE	WHH	WINDOW HEAD HEIGHT
FD	FLOOR DUCT		

NOTES :

A — Indicates EXISTING Bulkhead Light Fitting to be re-lamped with appropriate 'BLUE' Anti Drug Compact Fluorescent Lamp in order to deter anti-social nightime activitiy

B — Indicates location of EXISTING Incorrect Circular Bulkhead Light Fitting to be re-placed with a more appropriate 5ft 80w Non Corrosive Weatherproof LED Batten Fitting P65

REV.	DATE	INITIAL	REVISION DETAILS

bartlett hughes consulting limited
33-34 Dolben Street
London SE1 0UQ
07801 545123
www.bartletthughes.com

CLIENT
Trades Union Congress (TUC)
CONGRESS HOUSE
23 - 28 Great Russell Street
LONDON WC1B 3LS

JOB TITLE
CONGRESS HOUSE
Supplementary/Enhanced Security Measures: Bollards, Barriers and Lighting Enhancements

DRAWING TITLE
GROUND FLOOR
As Proposed (LBC) Plan

JOB No.	DRAWING No.	Revision Suffix
5905.P013	GA 001	

SHEET SIZE	SCALE :	DATE :	DRAWN :	CHECKED :
A1	1:100 @ A1	18.11.2022	AJB	-