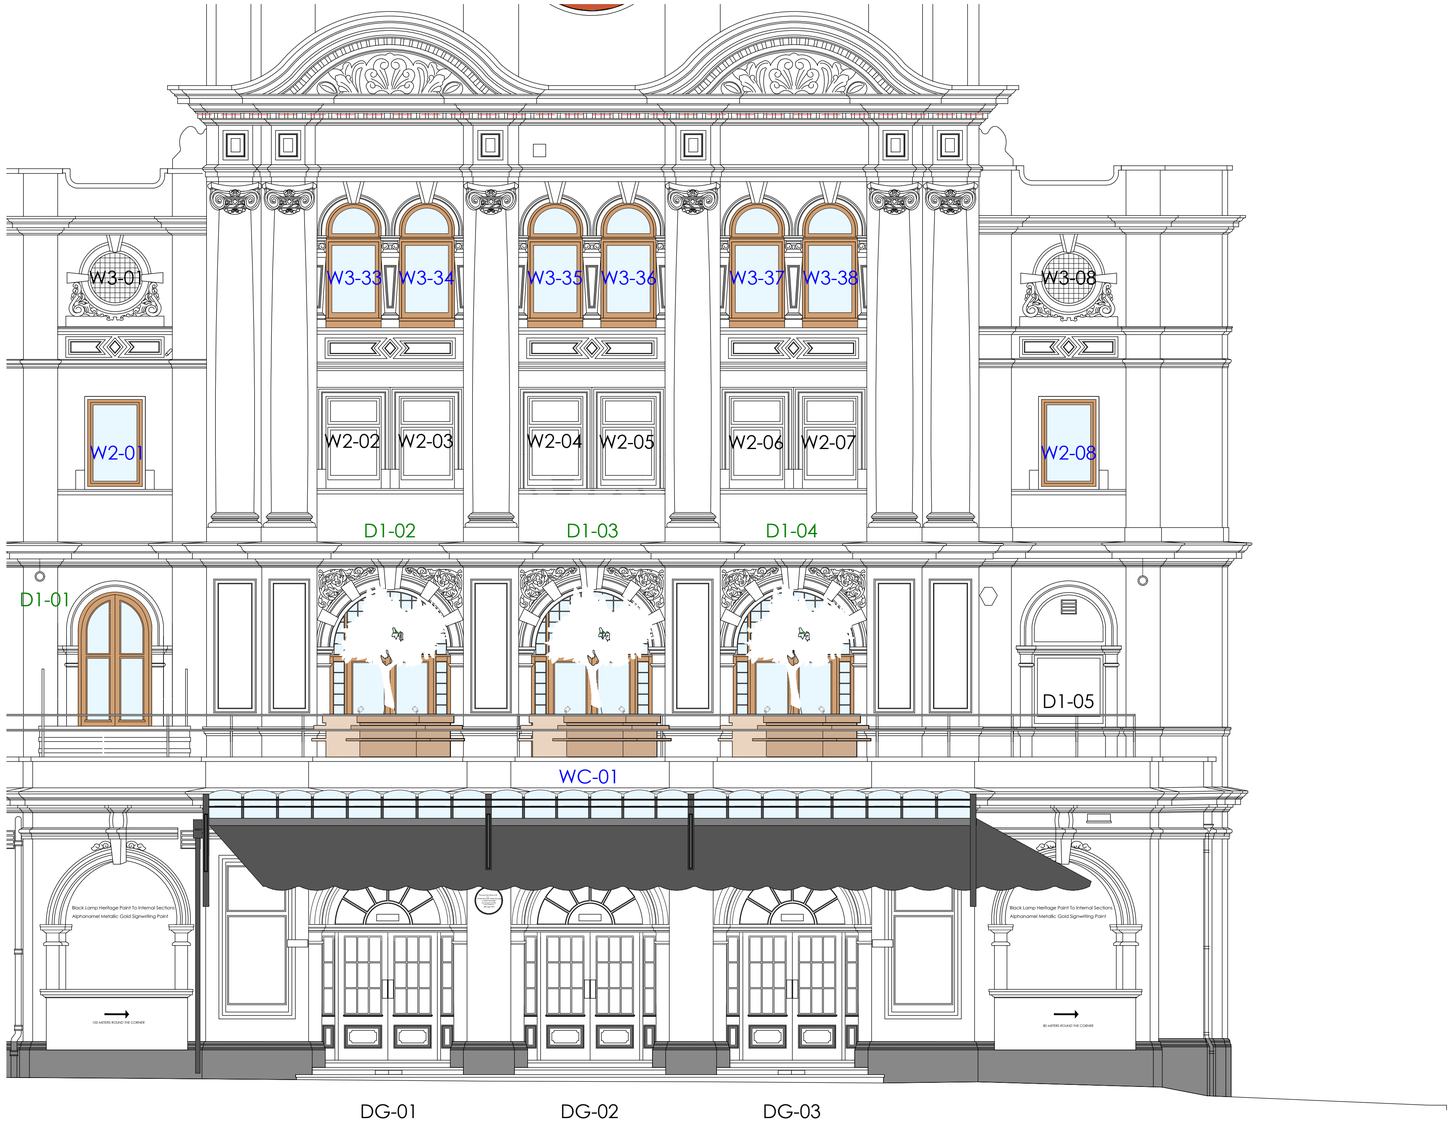

Background & Text in Black Lamp Heritage Paint
With Alphanamel Gold Metallic Signwriting

General Notes

All Dimemsions To Be Checked And Verified On Site. Please Report Omissions And Any Discrepancies To The Designers Immediately.

All Works To Comply With Current Building Regulations

If Printed From A PDF This Drawing Is Not To Scale And Is Therefore For Reference Only

Rev.	Date	Revised By	Comments

Client

Koko

Project

KOKO
Camden
London

Drawing Title

Planning - Front Elevation

Designed: ...	Project No: B22-001	
Drawn: AM	Scale: #### on A1 1:100 on A3	
Checked: AM	Drawing No: 202	Revision:
Date: 9-Dec-22		
Issued For: INFORMATION		

Cotton Thompson Cole Ltd.
Design + Construction Consultants

Cotton Thompson Cole
15 Denfield,
Dorking, Surrey,
RH4 2AH
www.cottonthompsoncole.co.uk

C:\Users\Anne\AppData\Local\Microsoft\Windows\INetCache\Content.Outlook\X9E6G390\AHA-KKR-AB-200 - Proposed Front Elevation.dwg