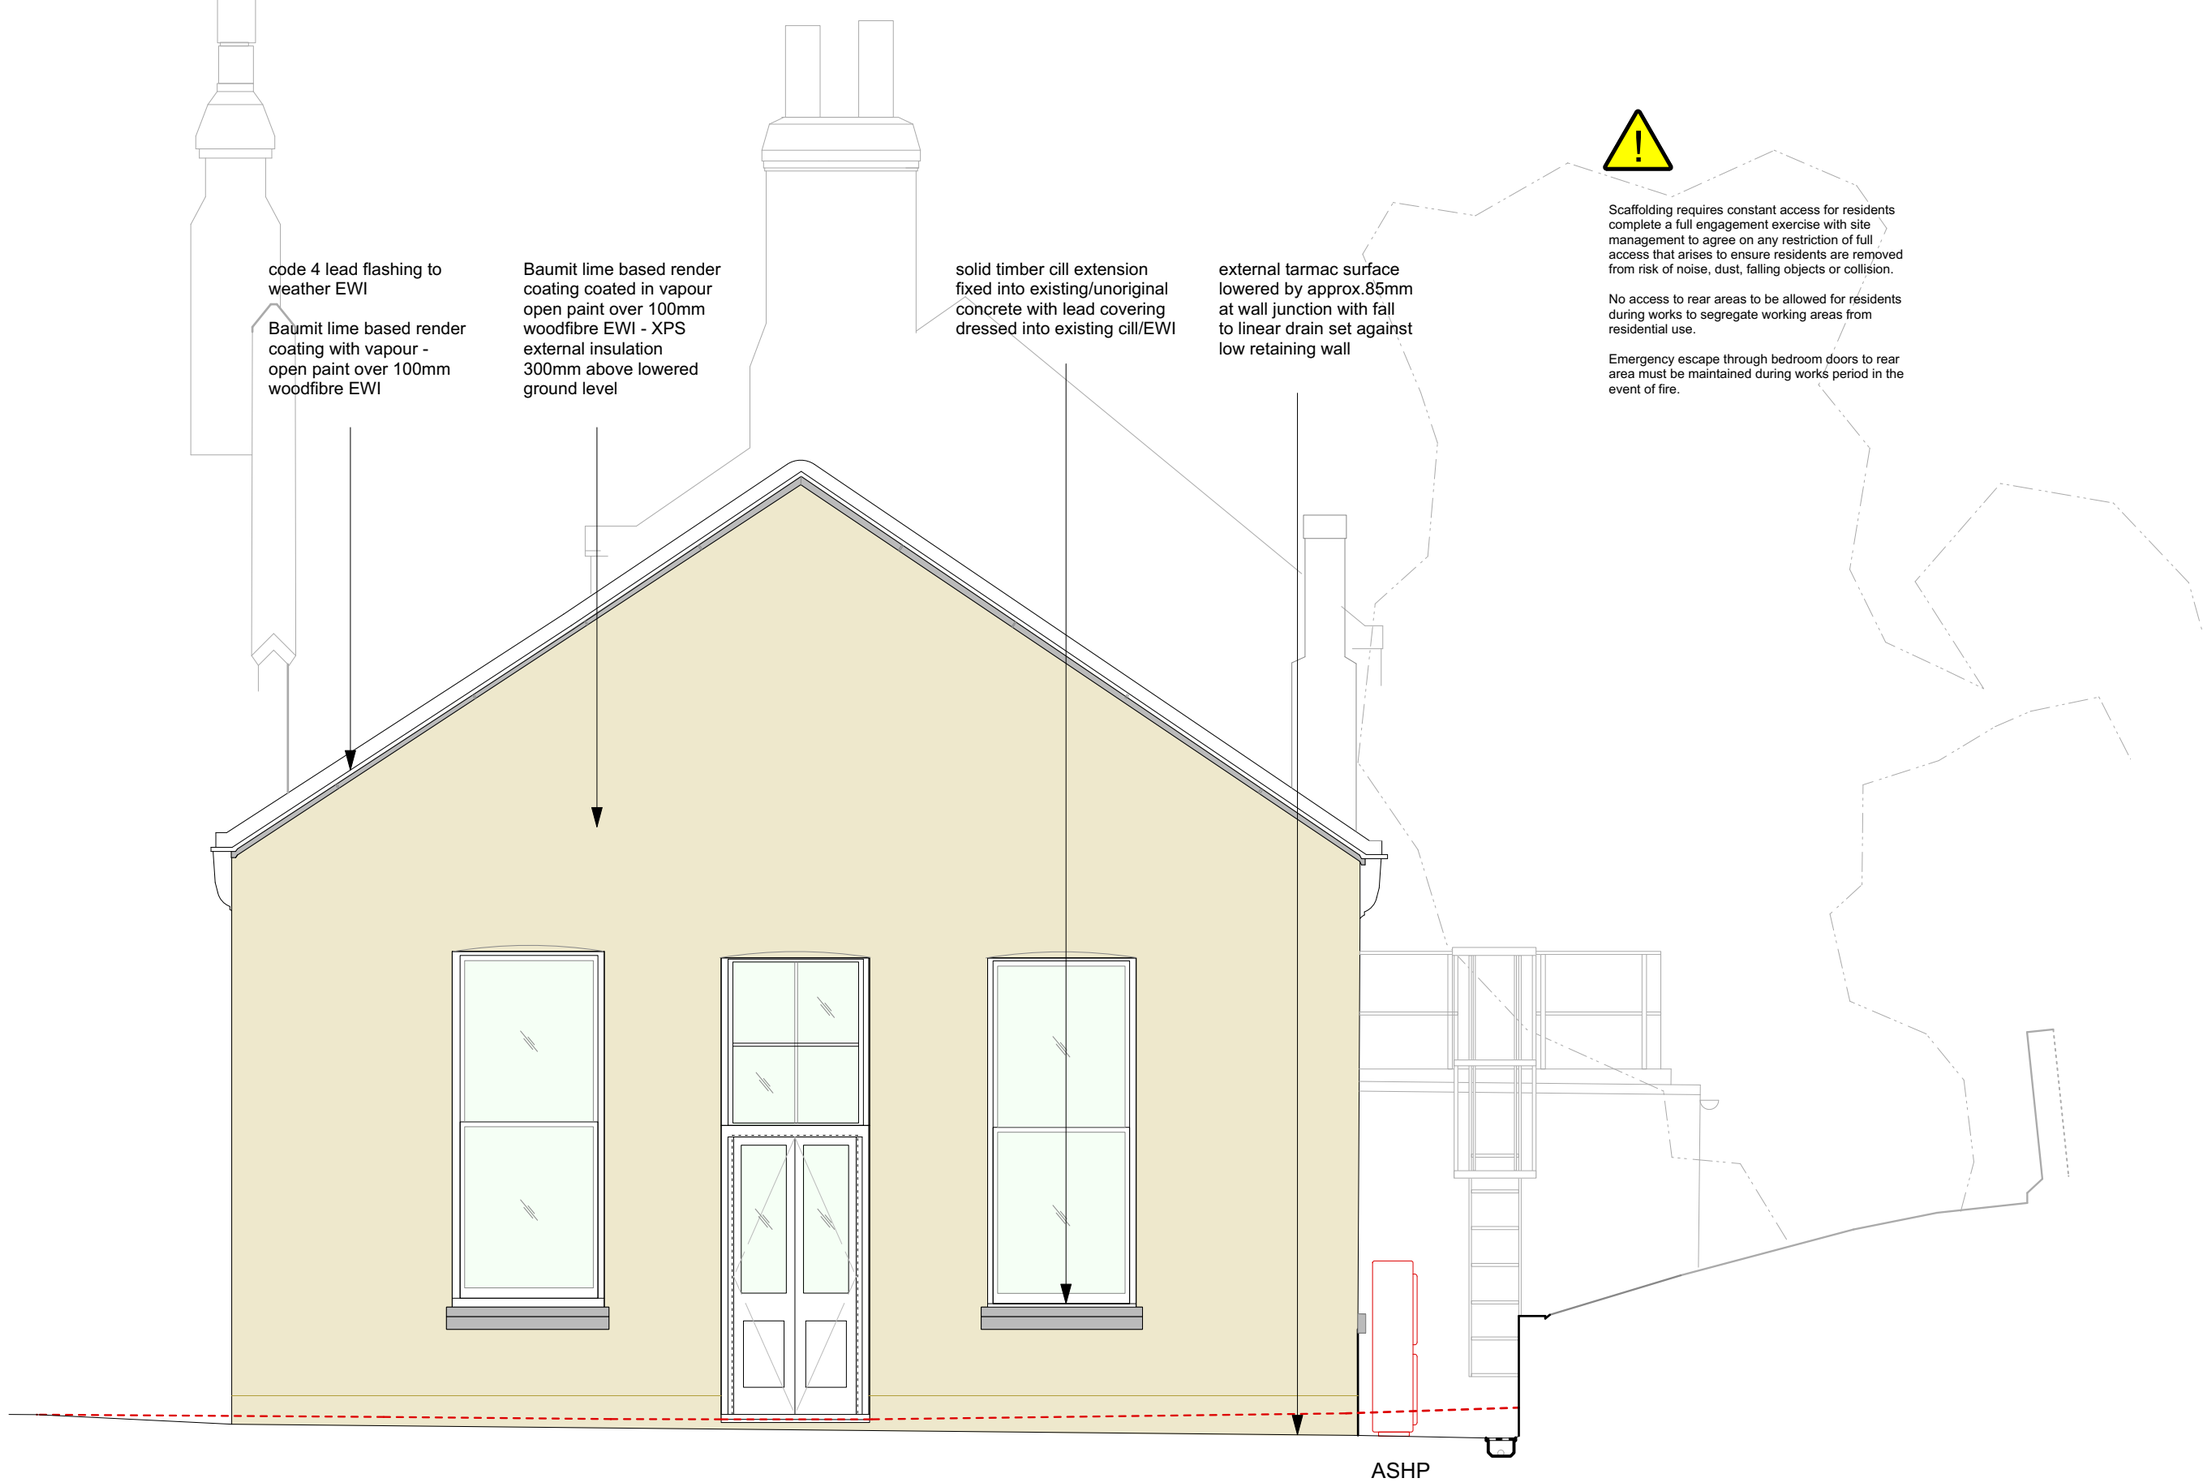

arts lettres techniques ARCHITECT
33A ARLINGTON ROAD LONDON NW1 7ES T: (020) 7383 4778 E: architect@artslettres.com W: www.artslettres.com

Arts Lettres Techniques Limited 2022 copyright is retained ©

ALL DIMENSIONS MUST BE VERIFIED ON SITE

revisions

Insulation details ref. dwg SPA 321

0 2 3 M

PROJECT St Pancras Almshouses
NUMBER SPA 320
SCALE 1:50 @ A3
SUBJECT Hall West elevation proposed
REVISION
DATE 02/11/22