The George Haverstock Hill

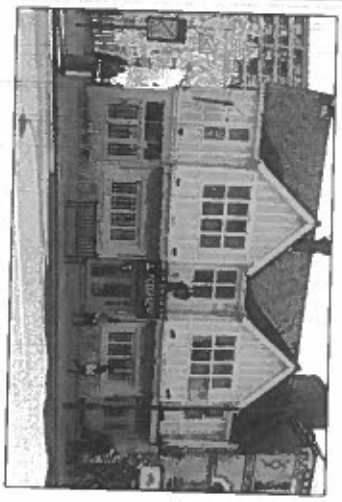

Tables & Chairs

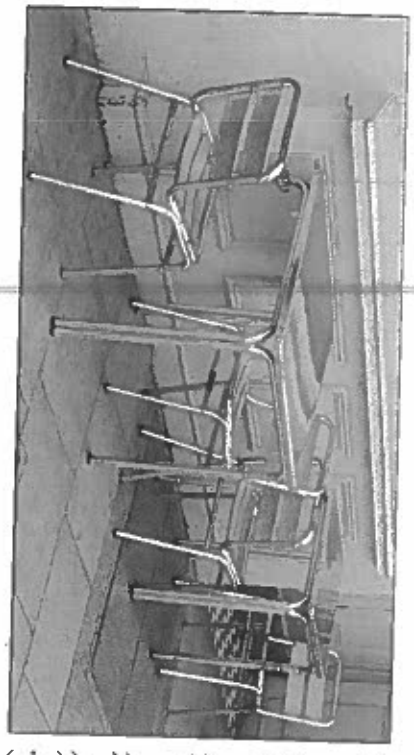

Rowland Hill Street

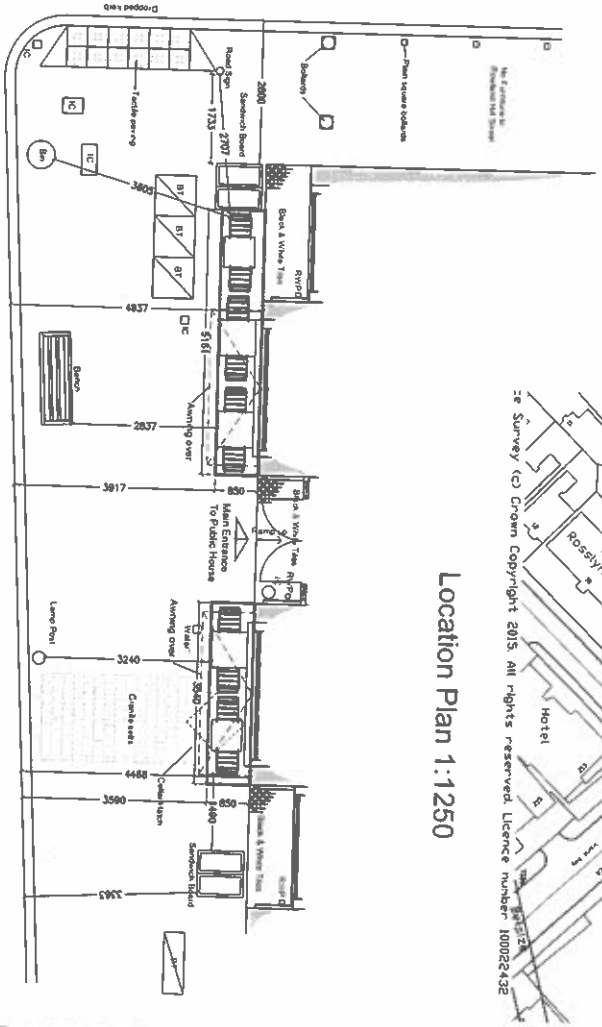

Haverstock Hill

Location Plan 1:1250

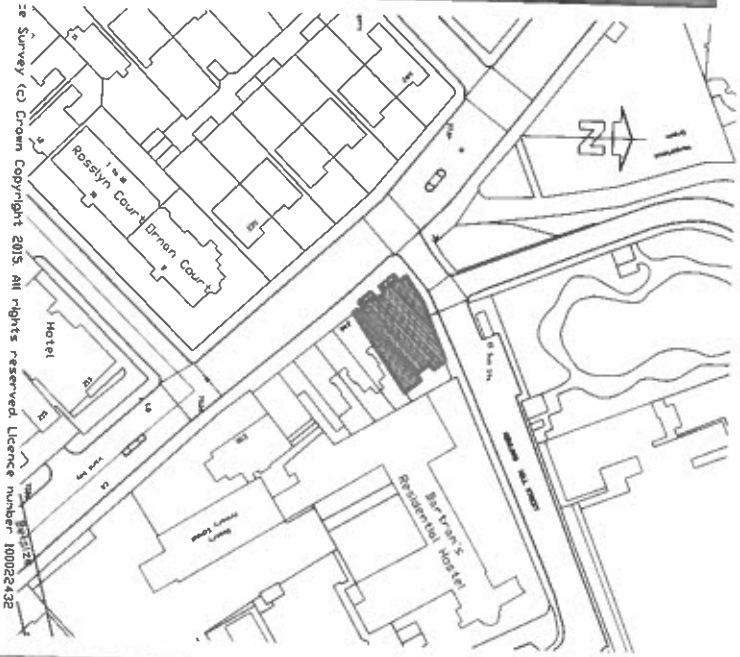

Date 28.04.15

PembrookDesign

Summit House, Horsecroft Road, The Pinnacles, Harlow, Essex CM19 5BH
Tel: 01279 433866. Fax: 01279 433869

Project :	The George 250 Haverstock Hill, London NW3 2AE	Scale: 1:100 @A3	Drawing Number: 2923-01	Rev: A

NOTE: CONTRACTORS ARE TO CHECK ALL SIZES AND DIMENSIONS BEFORE SETTING OUT ANY SITE OR SHOPWORK AND ERRORS OR DISCREPANCIES TO BE REPORTED AND RESOLVED BY THE SITE SPECIFIC PROJECT DESIGNER / BUILDER AND RESPECTIVE AGENTS.