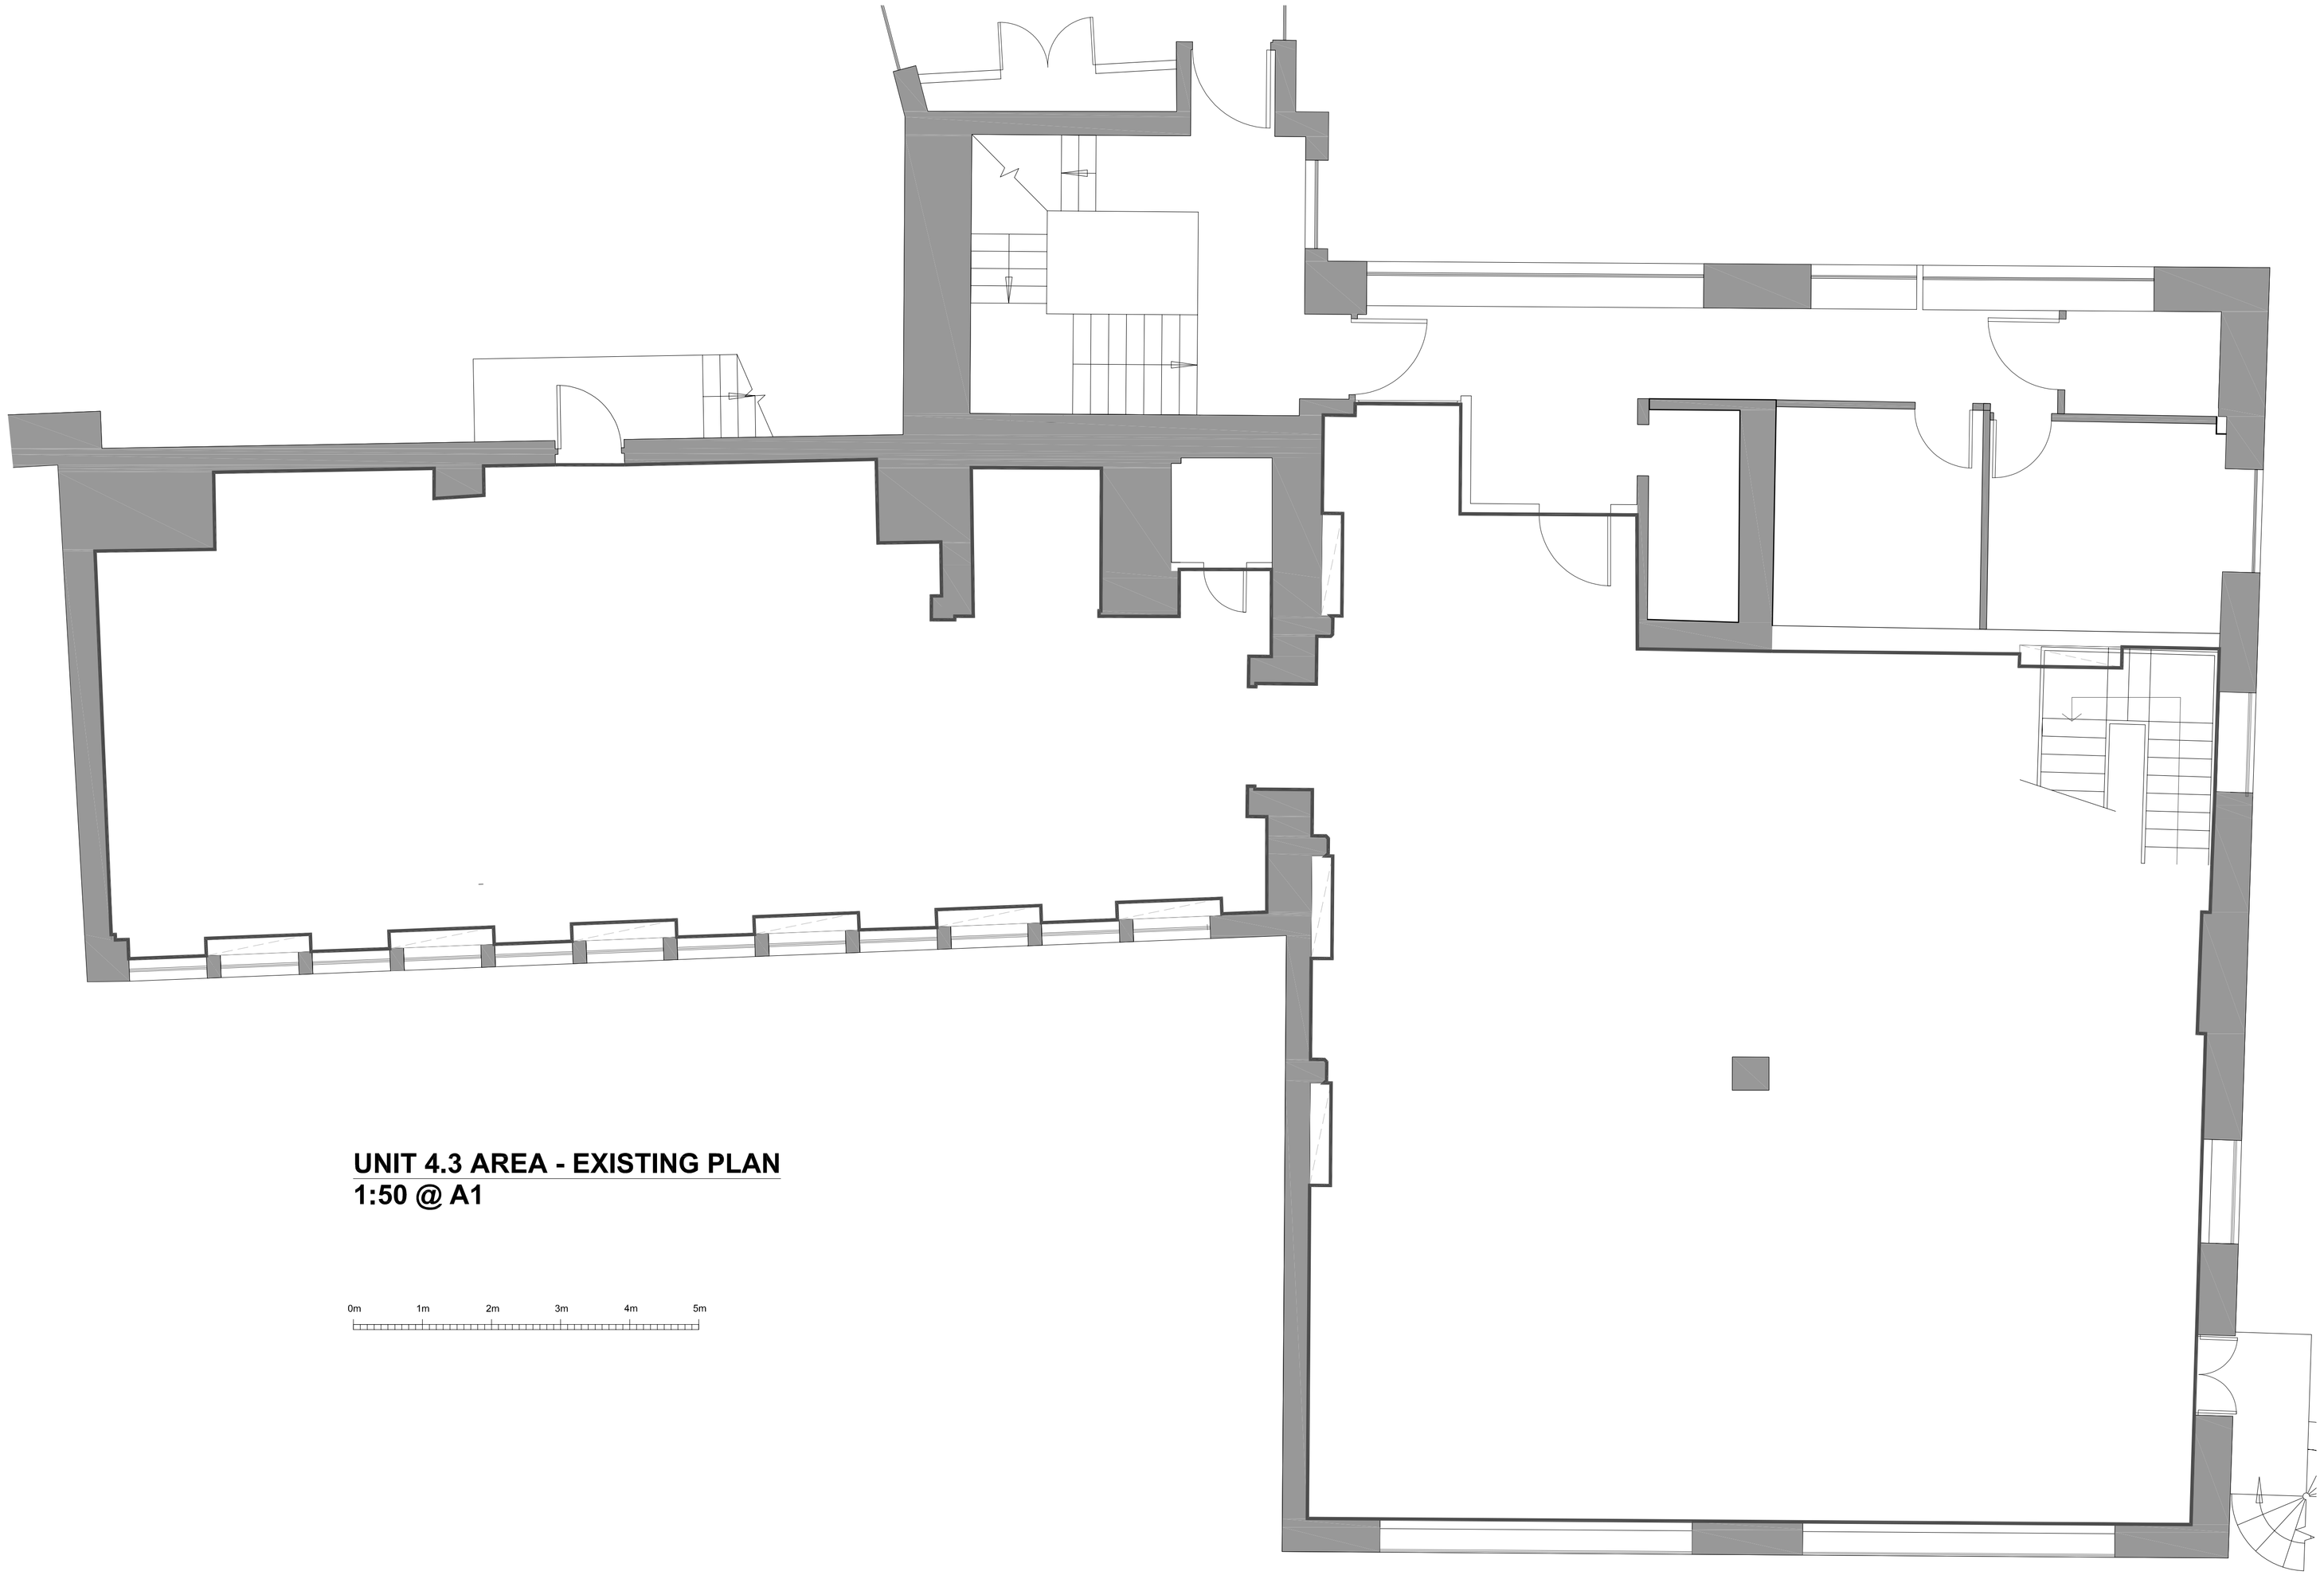

UNIT 4.3 AREA - EXISTING PLAN
1:50 @ A1

0m 1m 2m 3m 4m 5m

Note:

Do not scale from this drawing. All dimensions to be checked on site.

This drawing is protected under Copyright and cannot be reproduced or copied without permission.

Revisions

A	Initial issue	jc	4.1.23

Stabb
Office Design | Office Fit Out

Stabb Limited,
10 Northington Street
London WC1N 2JG.

t: +44 (0)20 7952 1500

Client
Bordeaux Index

Project
Unit 4.2
Heals Building London

Drawing
Area (NIA) Plan
Existing Plan

Scale	Date		
1:50 @ A1	Nov 2022		
Project no.	Status	Dwg no.	Rev
S4918	LO	4-000	A

Size = A1