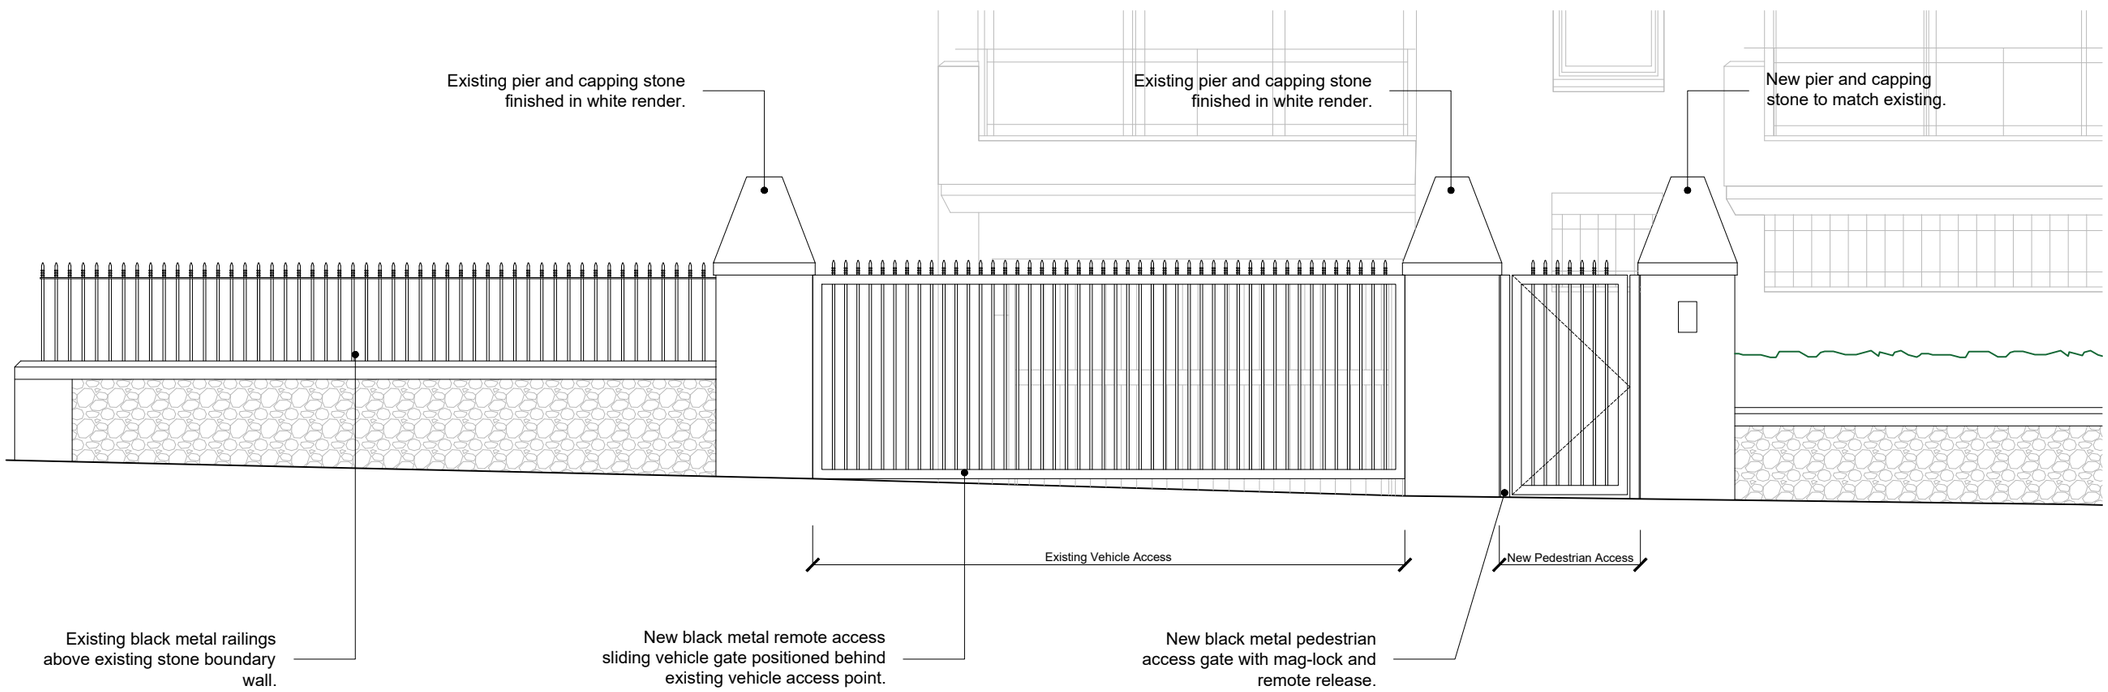

1 PROPOSED ACCESS GATES - STREET ELEVATION

scale: 1:50

0 1 2 3 4 5

REV.	DATE	DESCRIPTION
-	-	-

NOTES:

ECHLIN
91 WIMPOLE STREET
LONDON
W1G 0EF

+44 (0) 20 7349 9610
ECHLINLONDON.COM

CLIENT

OAKLEY SQUARE DEVELOPMENTS LTD

NOTES:

1. DO NOT SCALE FROM THIS DRAWING - USE FIGURED DIMENSIONS ONLY.
2. TO BE READ IN CONJUNCTION WITH ALL OTHER CONSULTANTS / SPECIALISTS DRAWINGS. REPORT ANY DISCREPANCIES BEFORE AFFECTED WORK COMMENCES.
3. ALL SETTING OUT DIMENSIONS TO BE CHECKED ON SITE BY CONTRACTOR BEFORE WORK COMMENCES. ANY DISCREPANCIES TO BE REPORTED TO THE ARCHITECT © ECHLIN 2015

PROJECT

ST MATTHEWS LODGE, NW1

DRAWING TITLE

PROPOSED ACCESS GATES - STREET ELEVATION

STATUS

PLANNING

SCALE	JOB NUMBER	DRAWN BY	CHECKED
1:50 @ A3	2106	SD	SC

DRAWING NO	DATE	REV
2106-PL-156	10.01.2023	-